


NOTES


ROOF - Concrete interlocking tiles to pitched roof.

WALLS - Mixture of face brickwork with stained timber weatherboarding to front gable.


WINDOWS/DOORS - White framed PVC double glazed units.

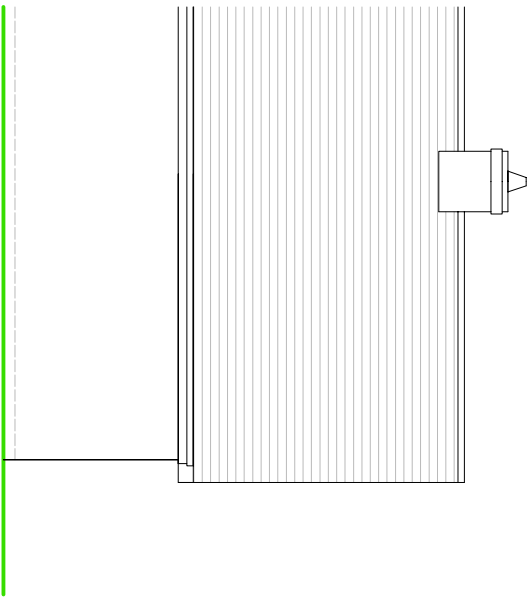

SIDE ELEVATION

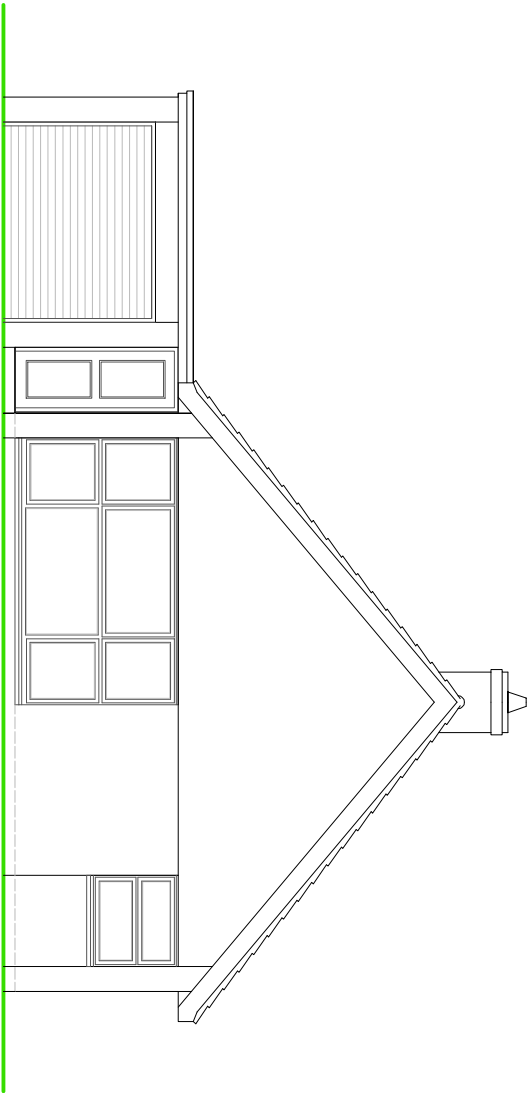


FRONT ELEVATION

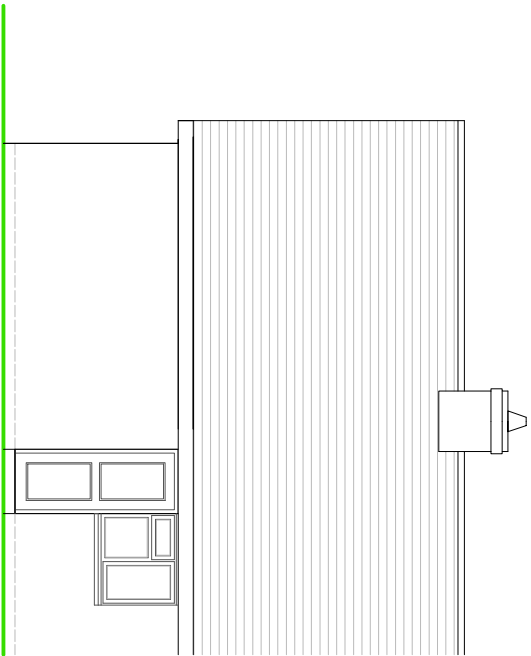

SIDE ELEVATION

REAR ELEVATION

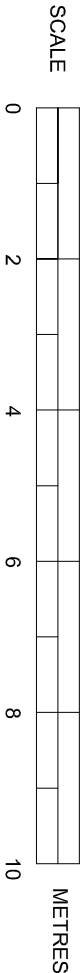

EXISTING ELEVATIONS

Scale 1:100 on A3

SUSSEX BUILDING CONSULTANCY LIMITED

14 CHURCHILL AVENUE, WEST MEADS,
BOGNOR REGIS, WEST SUSSEX.

SCALE - 1/100 REV -

DATE - 28/07/2021

LABC

partner

3 NORTHOOTE ROAD

BOGNOR REGIS

PO21 1LZ

TEL - (0)1243 861719

ARUN DISTRICT COUNCIL AW/301/21/HH