



NOTES

ROOF - GRP covering to new flat roof.


WINDOWS - White framed PVC double glazed units.

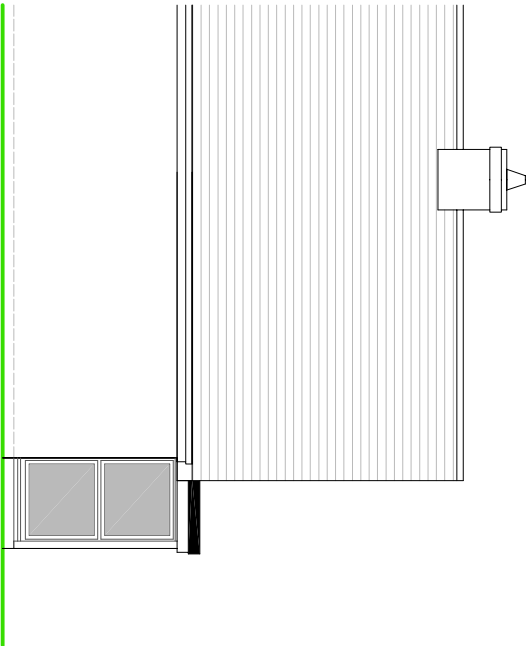

SIDE ELEVATION

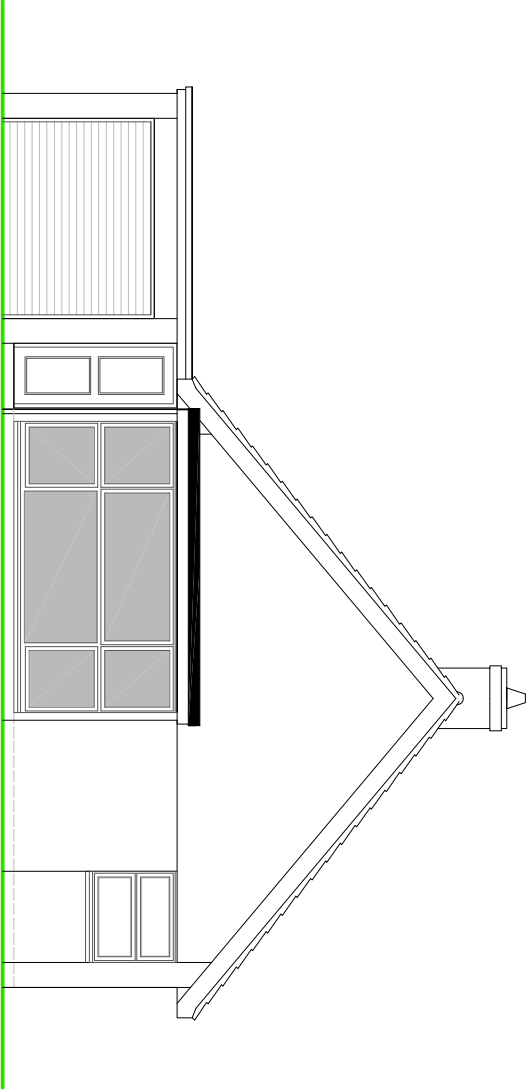


FRONT ELEVATION

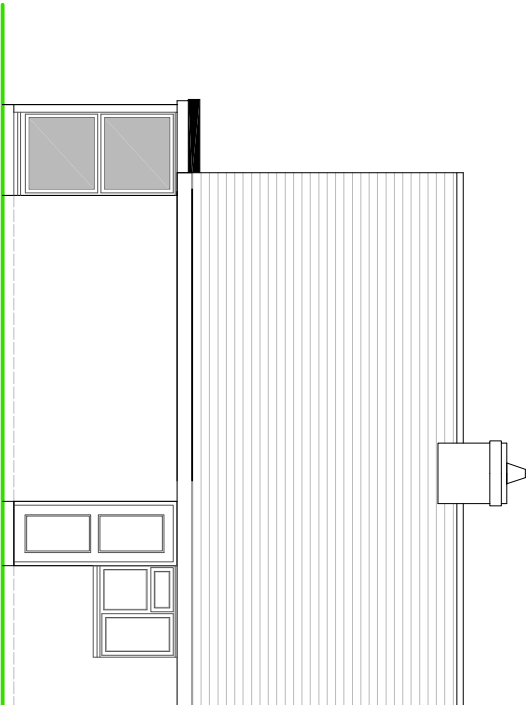

SIDE ELEVATION

REAR ELEVATION

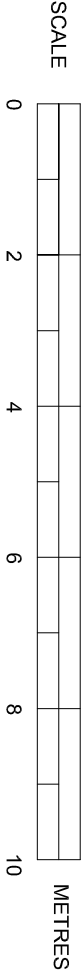

PROPOSED ELEVATIONS

Scale 1:100 on A3

SUSSEX BUILDING CONSULTANCY LIMITED

14 CHURCHILL AVENUE, WEST MEADS,
BOGNOR REGIS, WEST SUSSEX.

SCALE - 1/100 REV - A DATE - 06/09/2021



LABC

Partners
3 NORTHGATE ROAD
PO21 5LZ
TEL - (01243) 861379