






FRONT ELEVATION

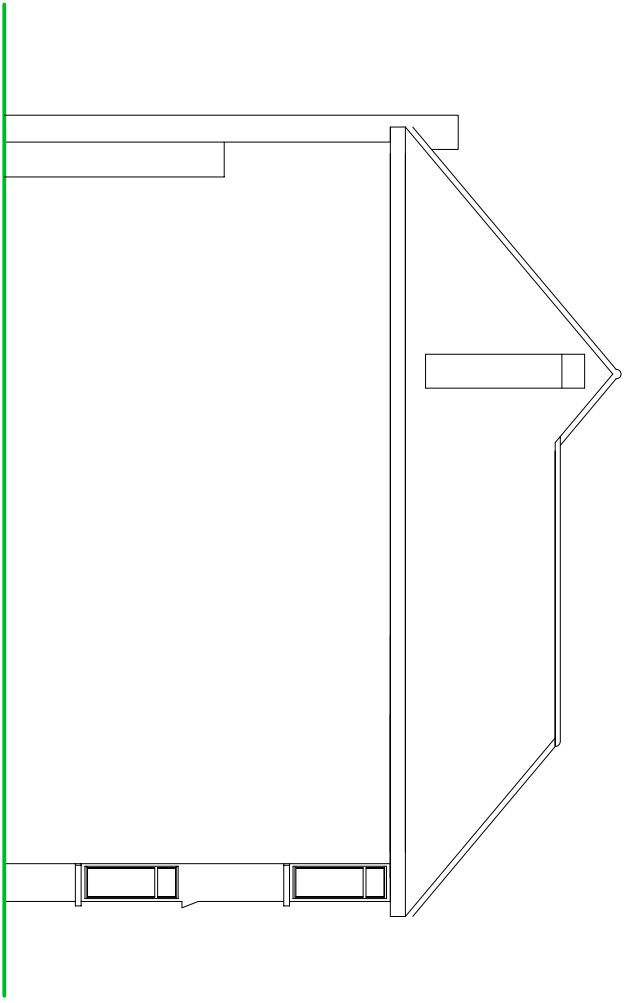

SIDE ELEVATION

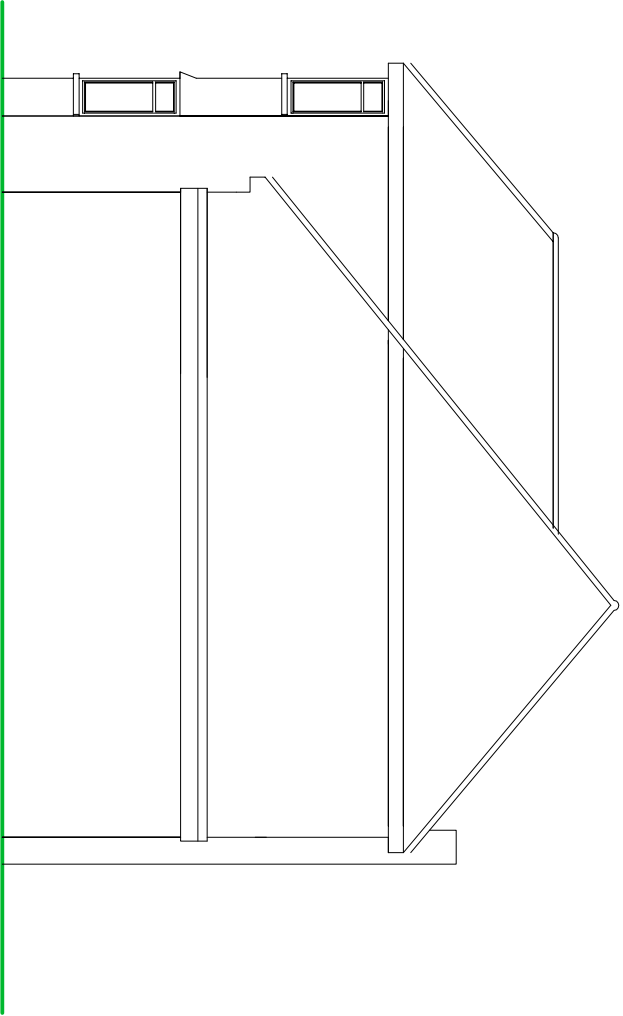

SIDE ELEVATION

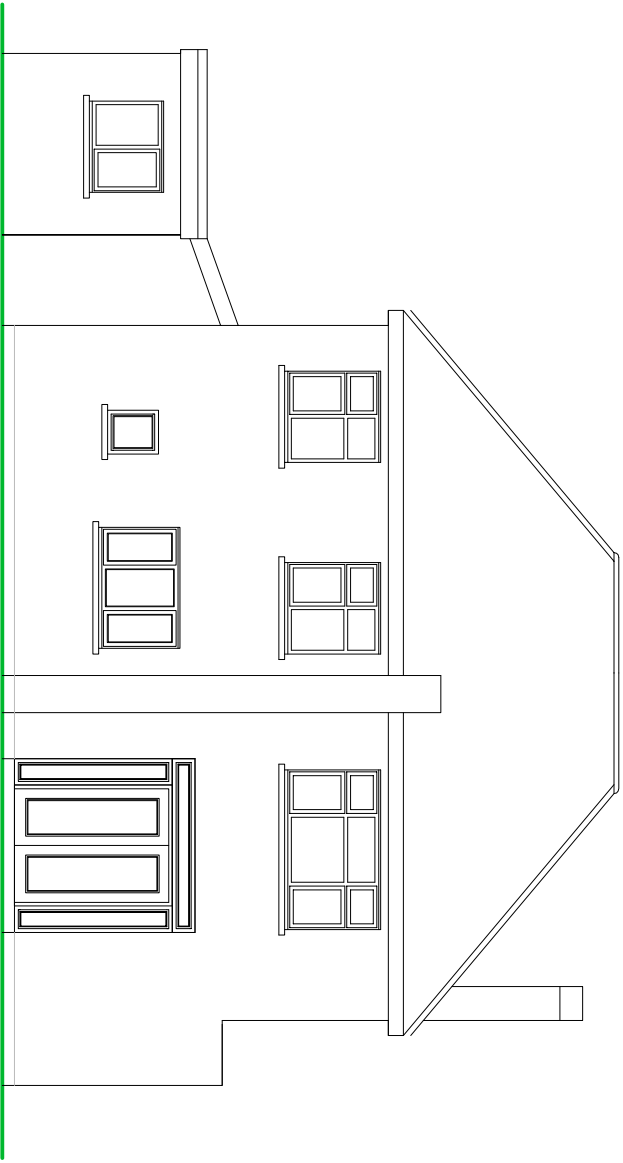


REAR ELEVATION

NOTES

- ROOF - Plain concrete tiles to pitched roof.
- WALLS - Painted textured render detail to external walls.
- WINDOWS/DOORS - White PVC framed double glazed units.

SCALE

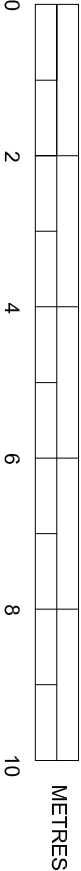

EXISTING ELEVATIONS

SUSSEX BUILDING CONSULTANCY LIMITED

211 ALDWICK ROAD, ALDWICK,
BOGNOR REGIS.

SCALE - 1/100 REV - A DATE - 24/1/2011

LABC
partner

3 NORTHGATE ROAD
BOGNOR REGIS
PO21 1LZ
TEL - (01243) 861379