




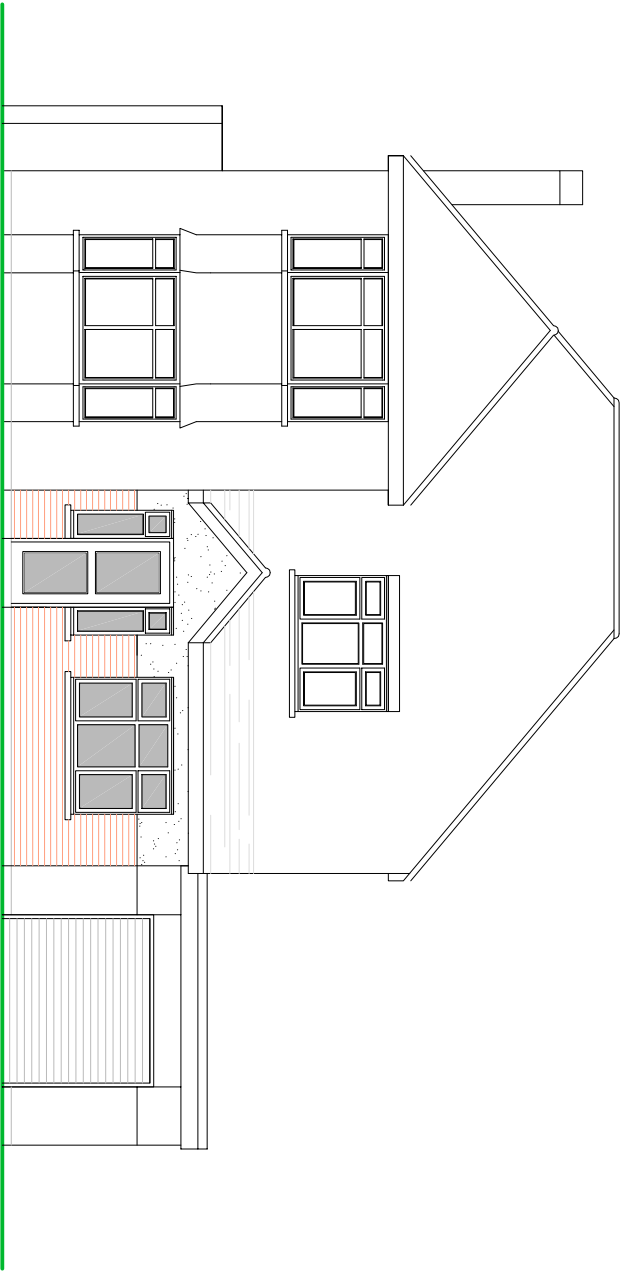


FRONT ELEVATION

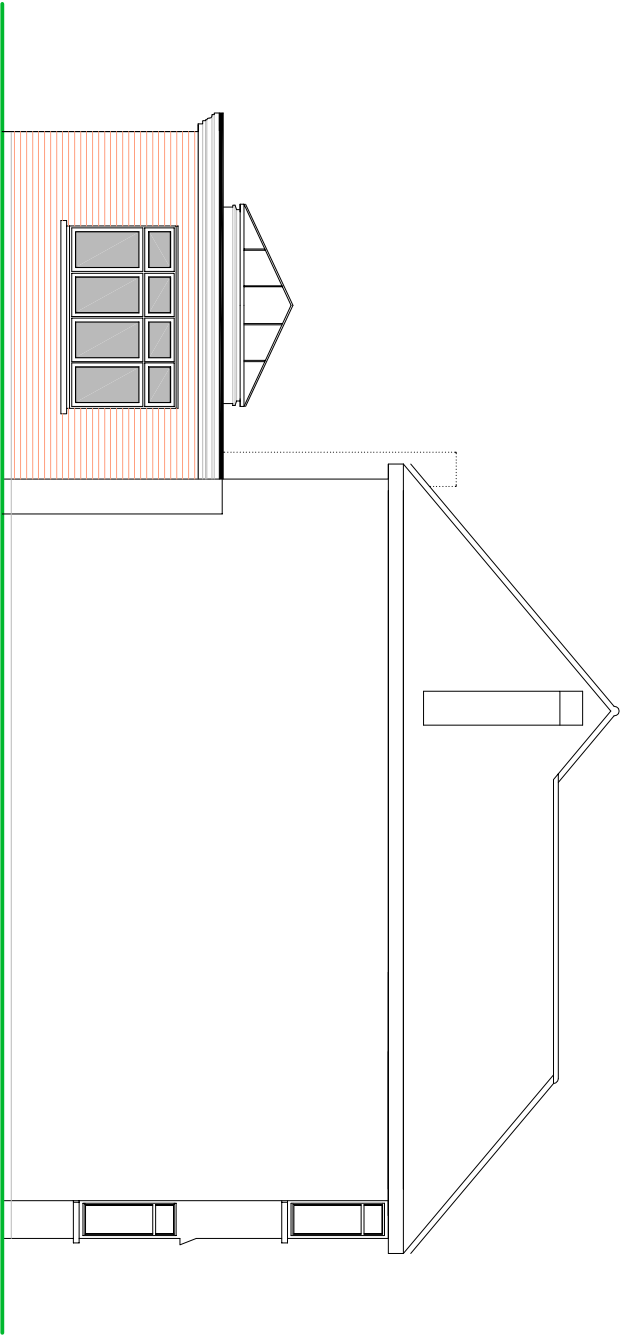

SIDE ELEVATION

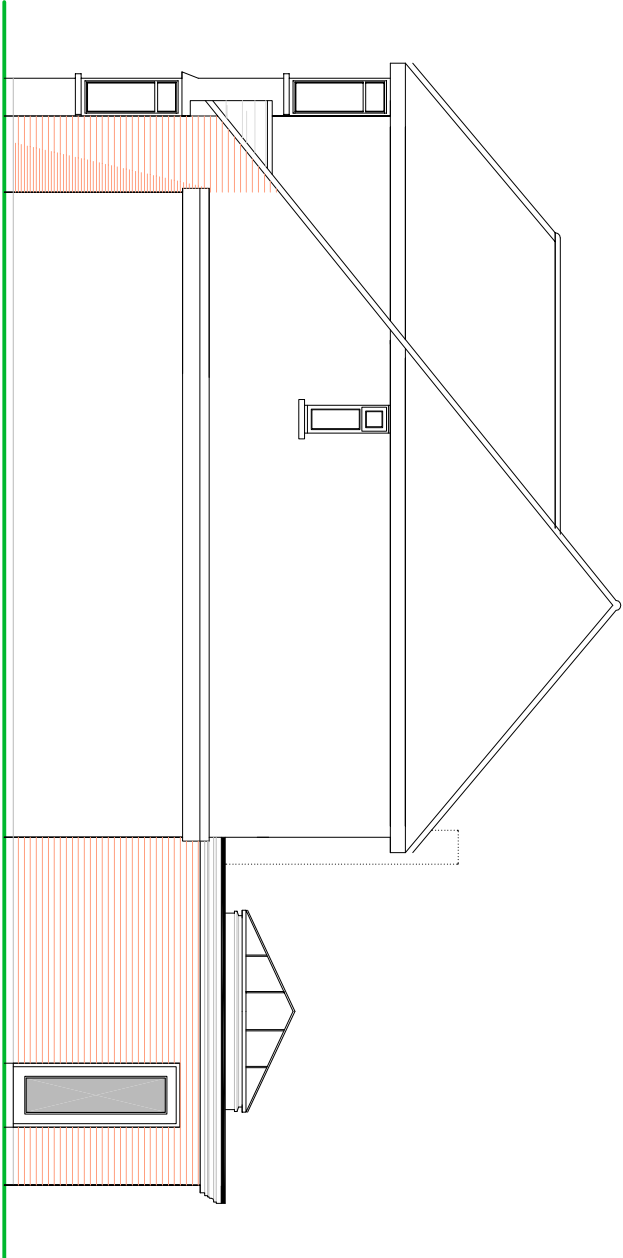

SIDE ELEVATION

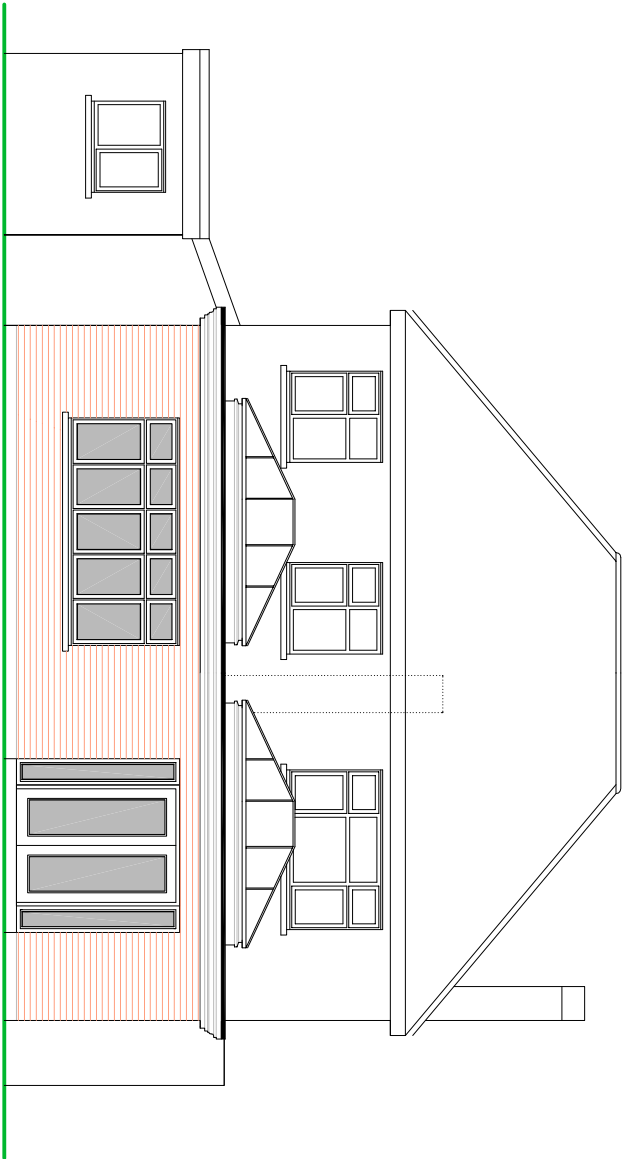


REAR ELEVATION

NOTES

- ROOF - Plain concrete tiles to pitched roof.
- WALLS - Painted textured render and face brick detail to external walls.
- WINDOWS/DOORS - White PVC framed double glazed units.

SCALE

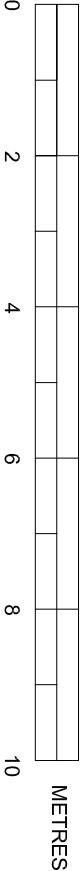

PROPOSED ELEVATIONS

SUSSEX BUILDING CONSULTANCY LIMITED

211 ALDWICK ROAD, ALDWICK,
BOGNOR REGIS.

SCALE - 1/100 REV - D DATE - 29/11/2011



partner
LABC
3 NORTHGATE ROAD
BOGNOR REGIS
PO21 3LZ
TEL - (01243) 861379