



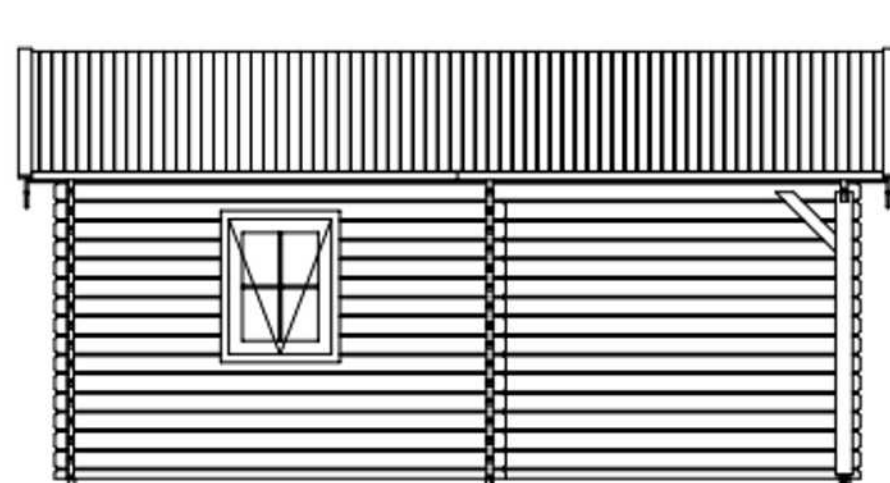


(L) Zijaanzicht / Side view / Seiten ansicht




Vooraanzicht / Front view / Vorderansicht

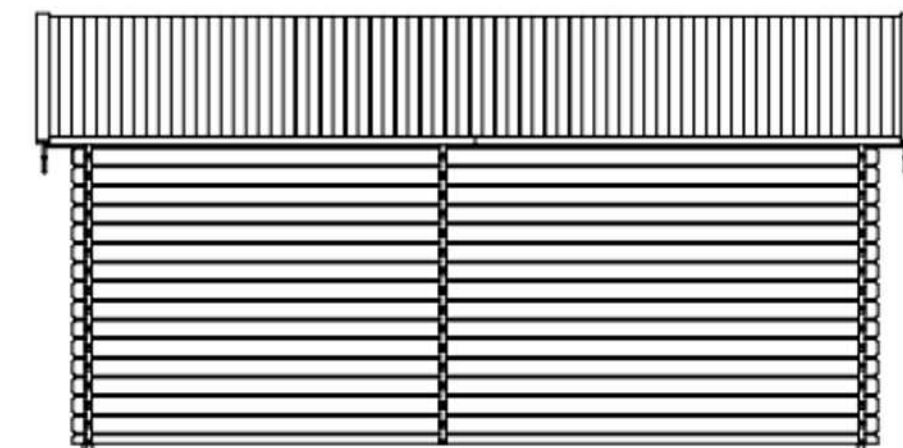


(R) Zijaanzicht / Side view / Seiten ansicht

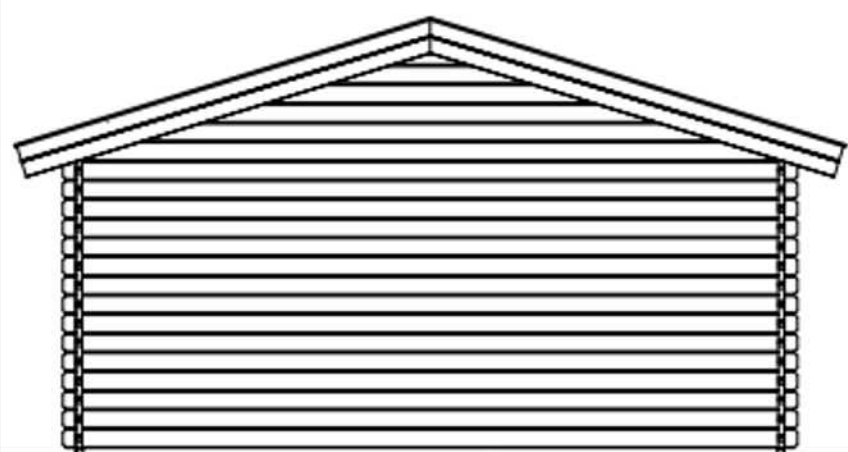

Achteraanzicht / Rear view / Hinterseite

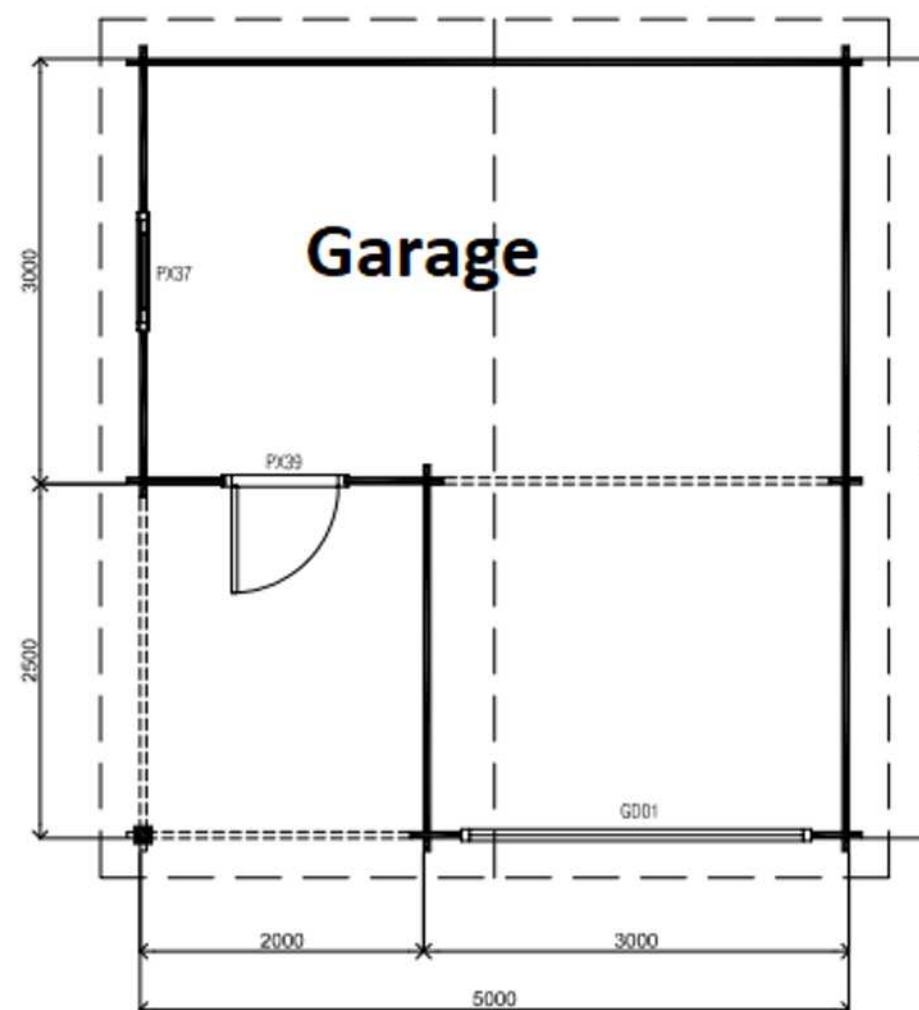

Plattegrond / Plan

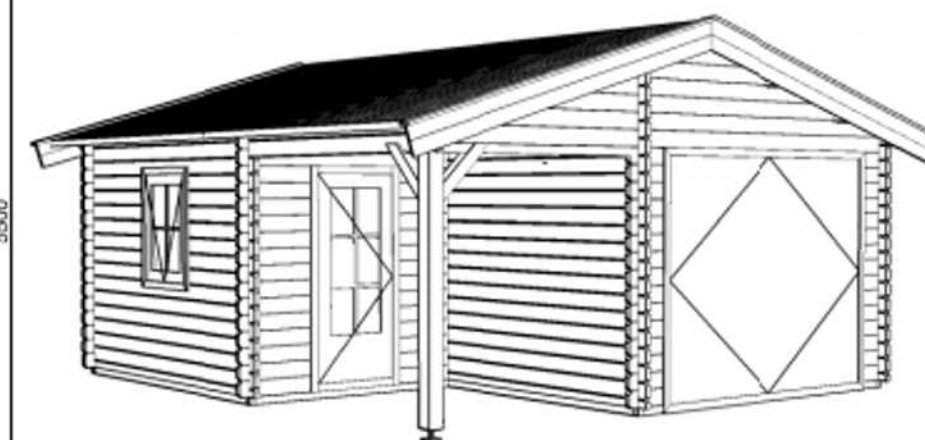

Garage Omschrijving / Description: 500x500cm 44mm Onderdeel / Component: Bouwtekening / Construction drawing Dealer: Ref.: p106 LO		Ordernr.: Schaal / Scale: 1:50 BLAD NR.: BT	LUGARDE® ©LUGARDE® Laren Holland www.lugarde.com info@lugarde.nl <i>Simply the best</i>
---	--	---	---