


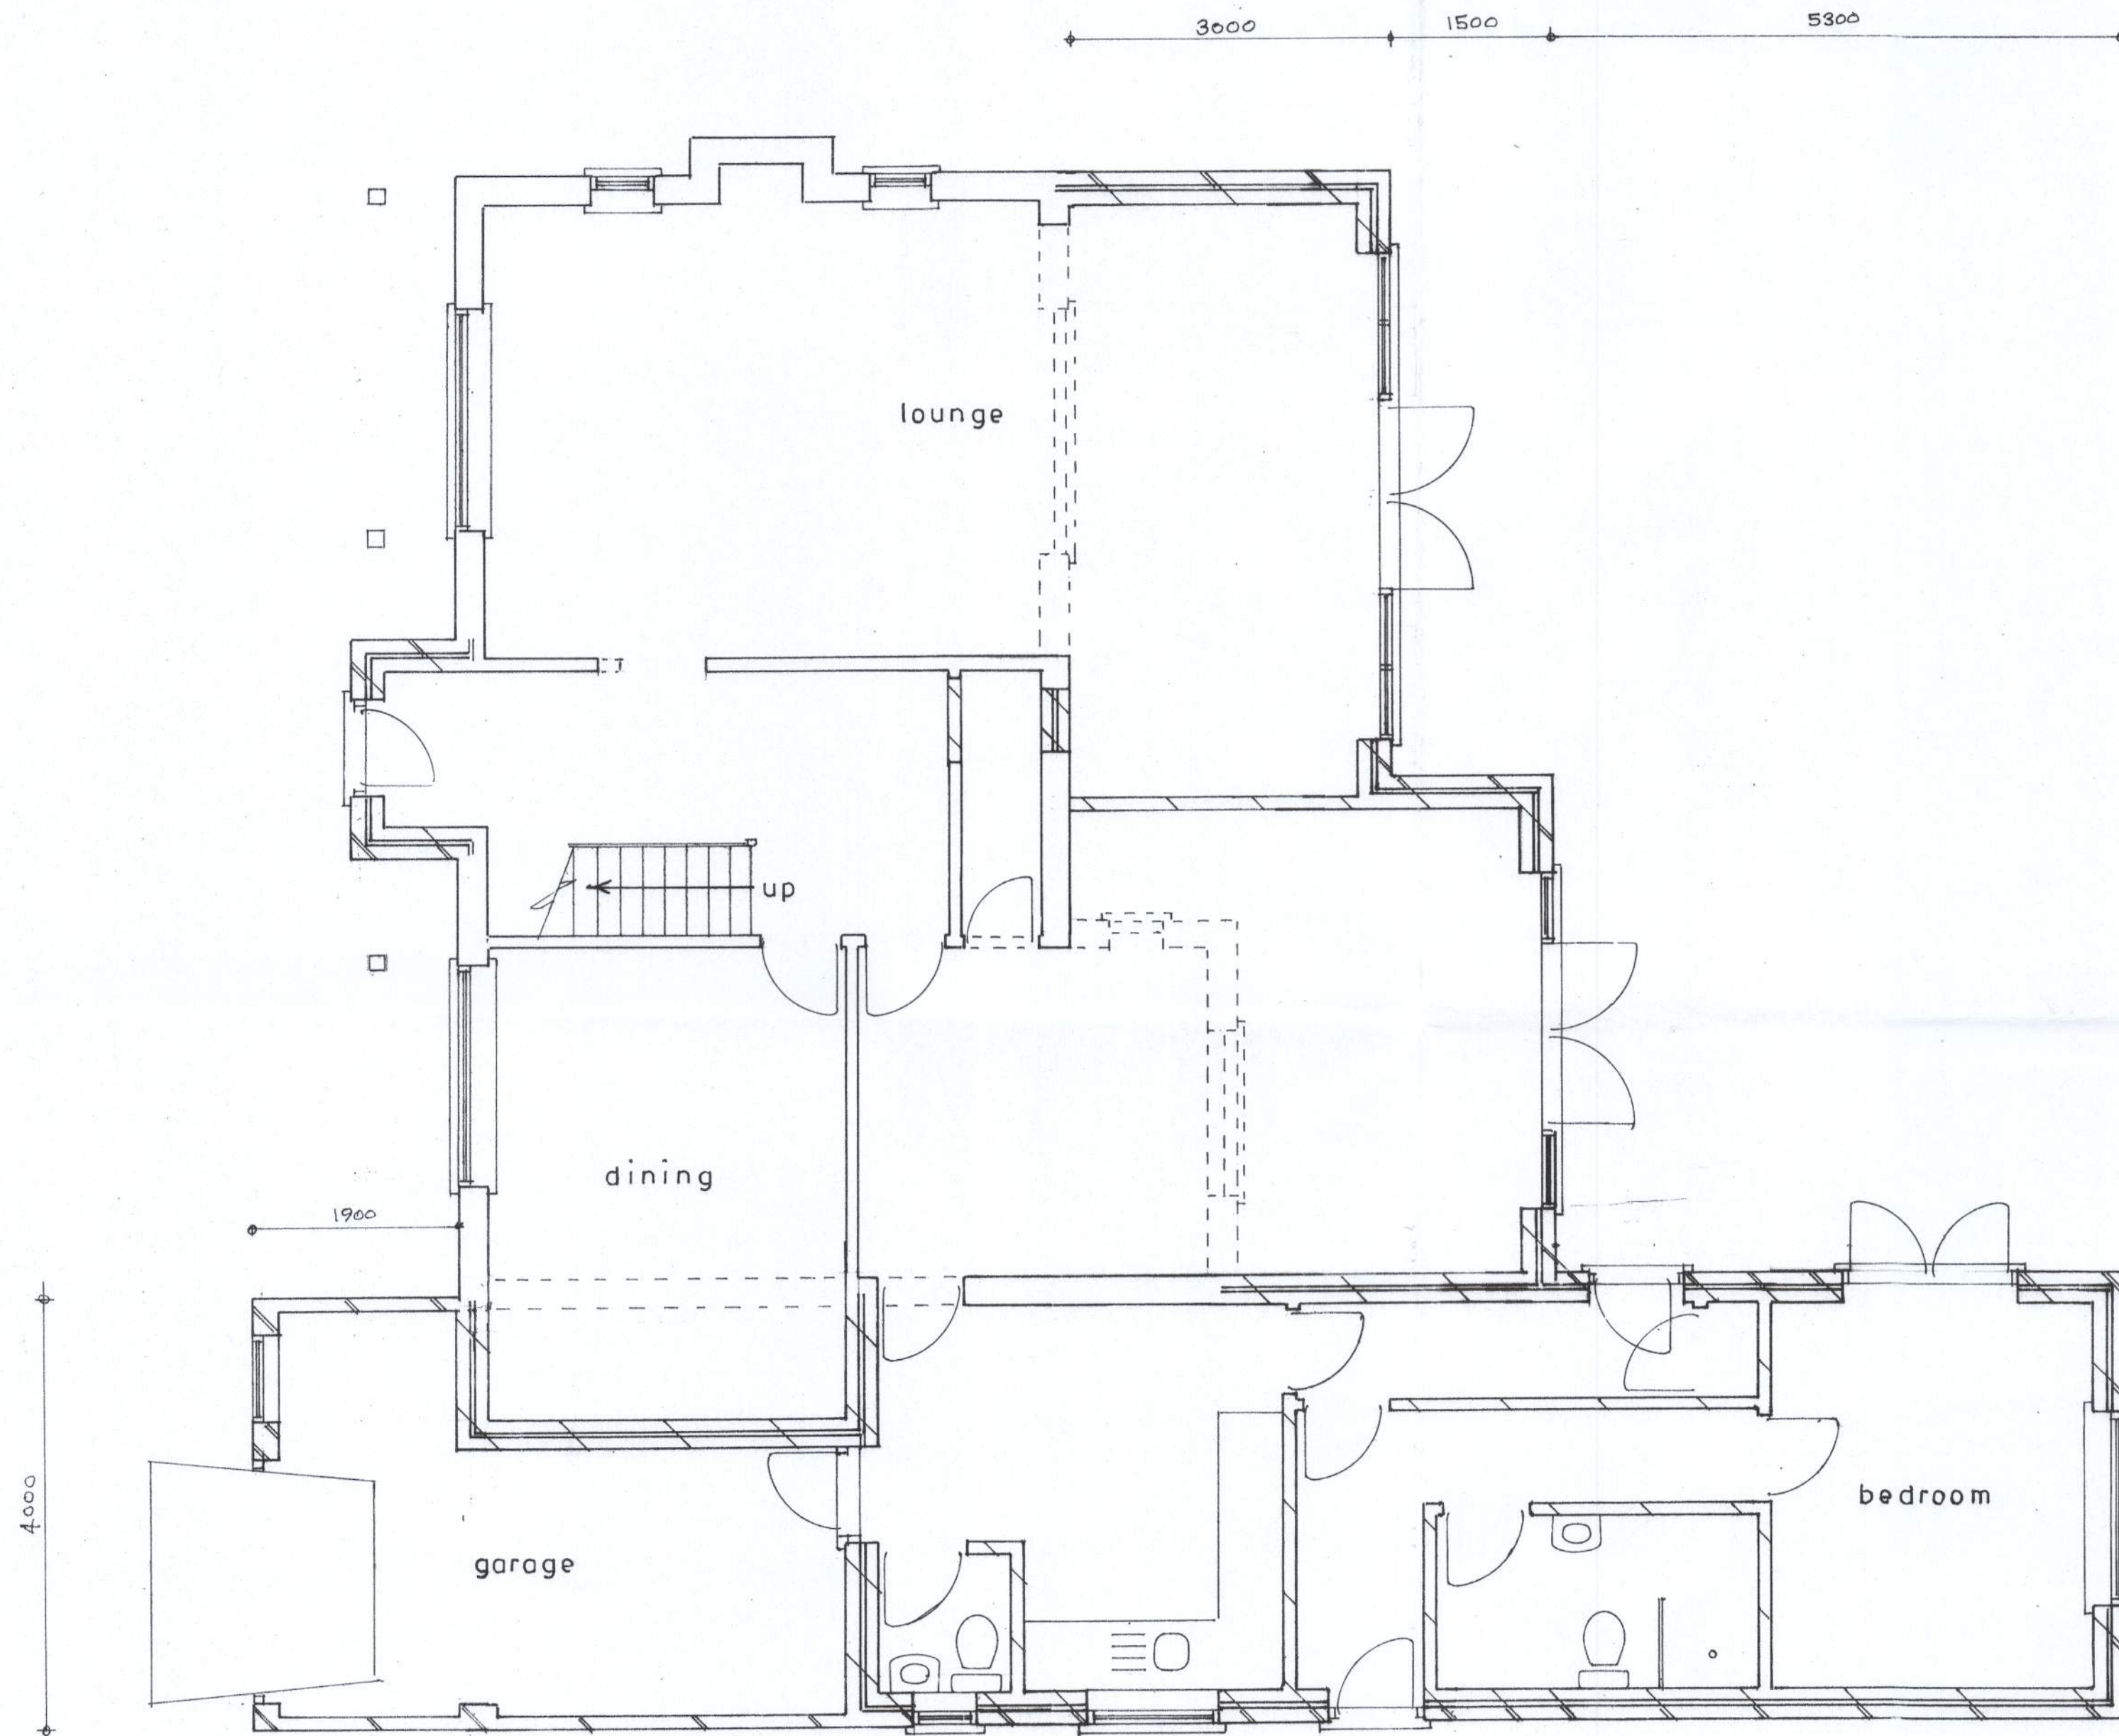

Ground floor plan

1 : 50

Proposed

PROPOSED SINGLE STOREY AND TWO STOREY EXTENSIONS AT 19, KINGSWAY,
CRAIGWEIL FOR MR. & MRS. S. WOOD.

sheet 1 of 5

Bryan Butcher
Rainbow Cottage
Nyetimber Lane
Bognor Regis PO21 3JX
01243 266871
07973 233442
bryan.butcher@btinternet.com
www.bryanbutcher.com