



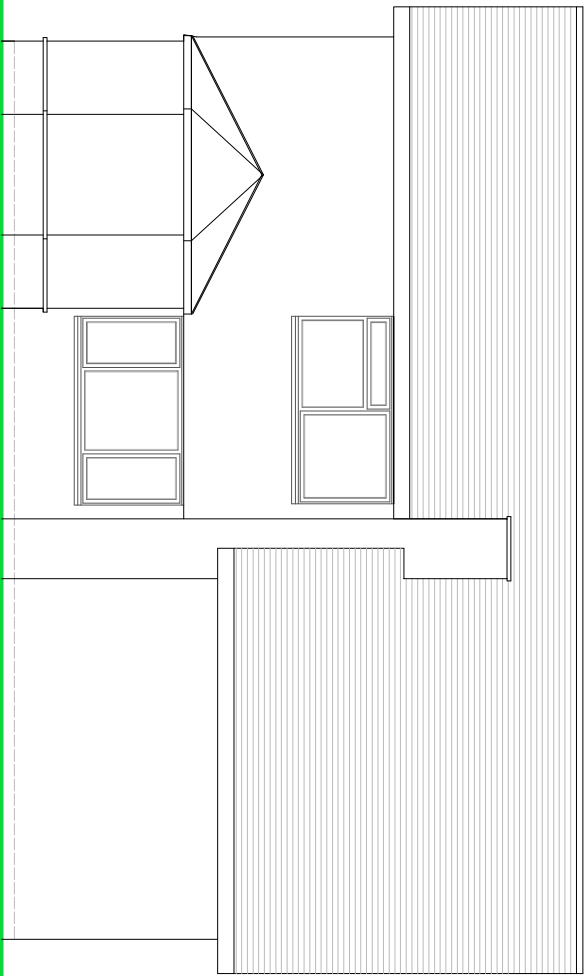

SIDE ELEVATION

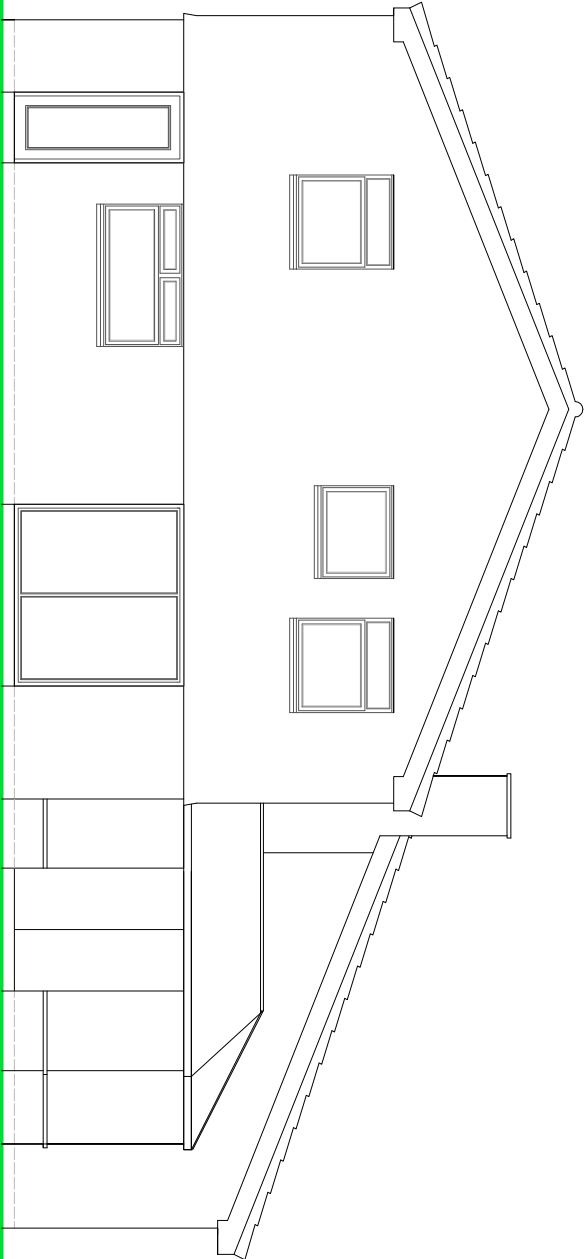


REAR ELEVATION

NOTES


ROOF - Interlocking concrete tiles to pitched roof.

WALLS - Mixture of painted brickwork with plain concrete tile hanging above.

WINDOWS/DOORS - White framed PVC double glazed units.

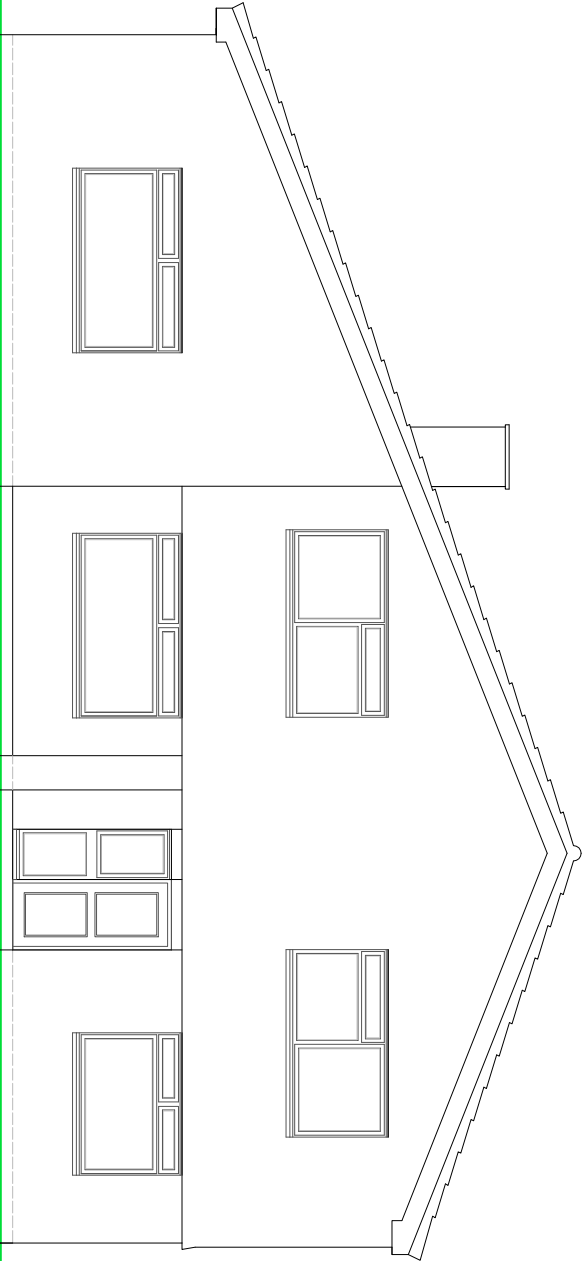


FRONT ELEVATION

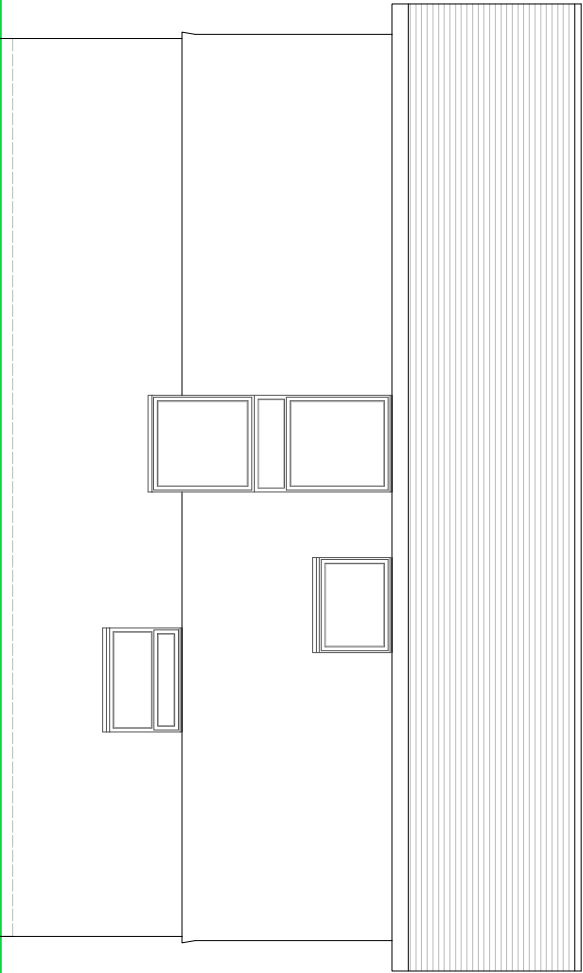

SIDE ELEVATION

SCALE

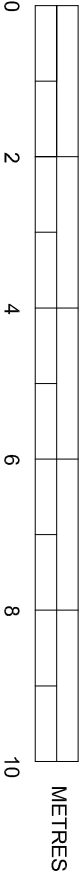

METRES

EXISTING ELEVATIONS

Scale 1:100 on A3

SUSSEX BUILDING CONSULTANCY LIMITED

21 THE DRIVE, ALDWICK,
BOGNOR REGIS, WEST SUSSEX.

SCALE - 1/100 REV - DATE - 23/07/2021



partner
LABC

3 NORTHCOTE ROAD
BOGNOR REGIS
PO21 5LZ
TEL: (01243) 861379