




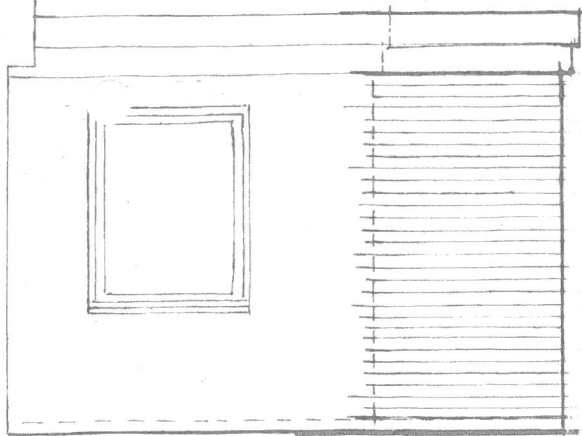


S.E.ELEVATION — AS PROPOSED

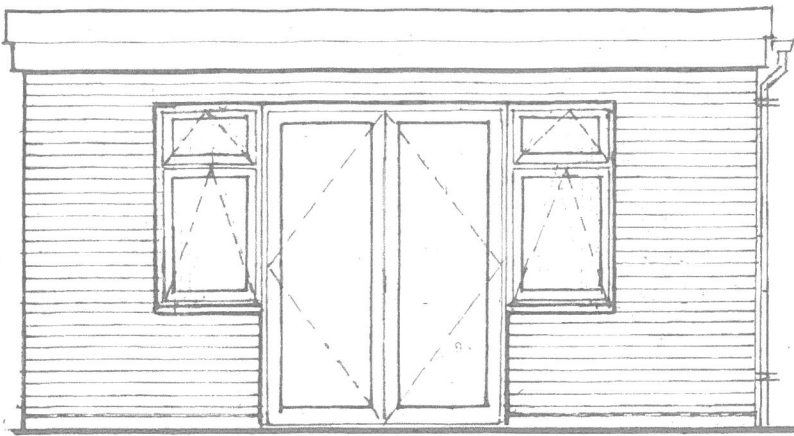

N.W.ELEVATION — AS PROPOSED

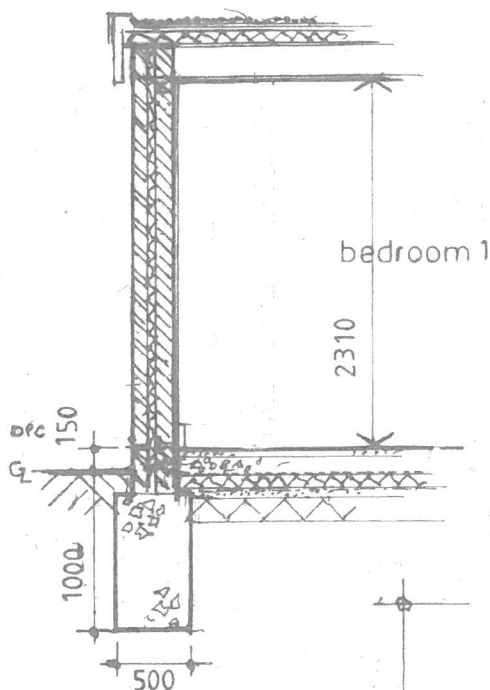

VERTICAL SECTION
A — A

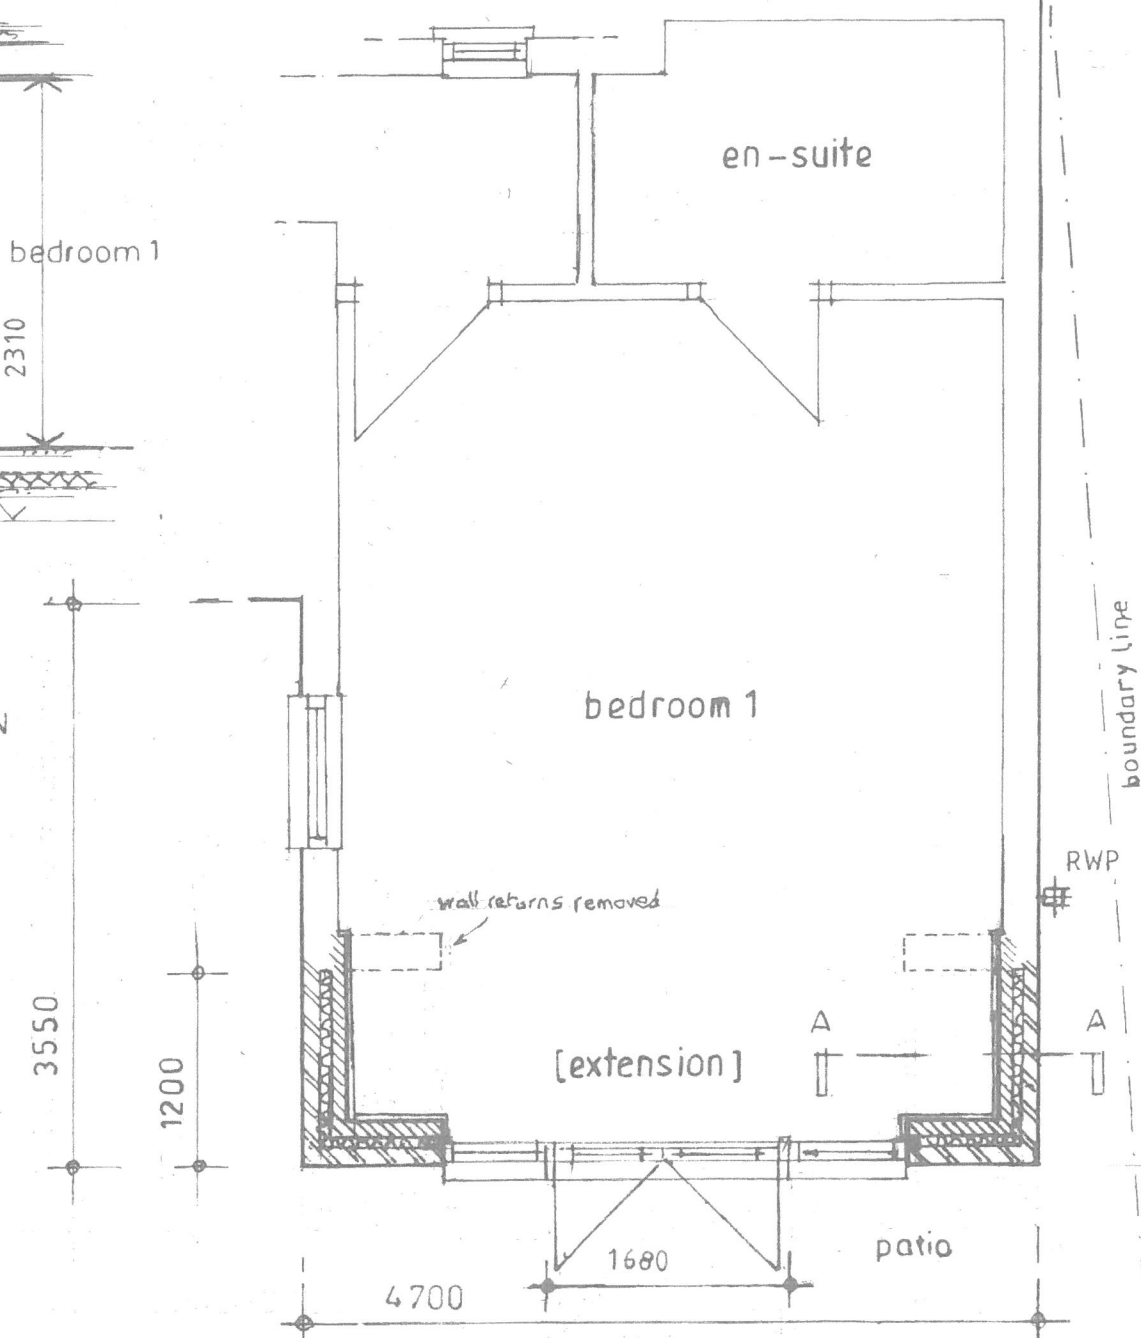

GROUND FLOOR PLAN — AS PROPOSED

project

PROPOSED BEDROOM EXTENSION

ARUN DISTRICT COUNCIL LAW311113/PDL

14 CHURCHILL AVENUE, WEST MEADS,
BOGNOR REGIS, WEST SUSSEX.

scale

1:50

date

JULY 2018

dwg no.

CONS/74/2 of 3