


NOTES


ROOF - Plain clay tiles to pitched roof.

WALLS - Mixture of painted render and plain clay tile hanging to upper elevations.


WINDOWS/DOORS - White PVC framed double glazed units.

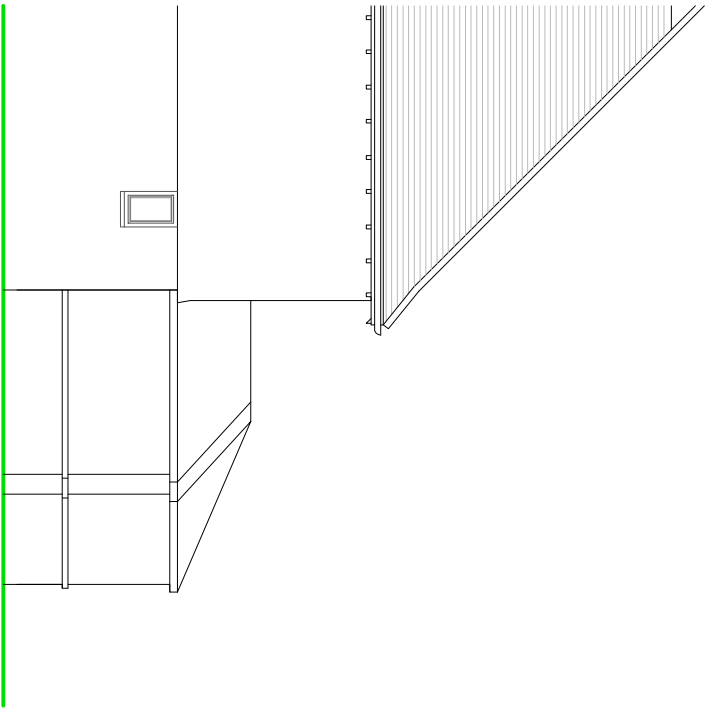

SIDE ELEVATION

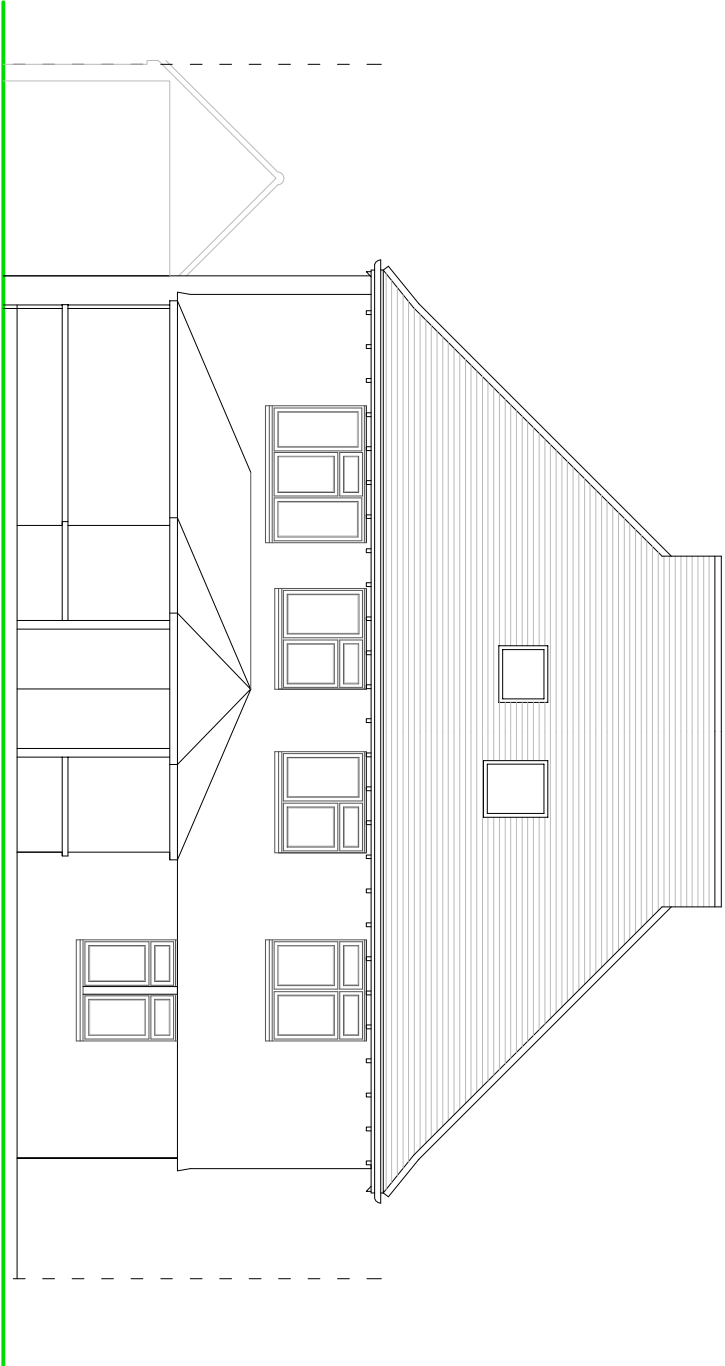

REAR ELEVATION

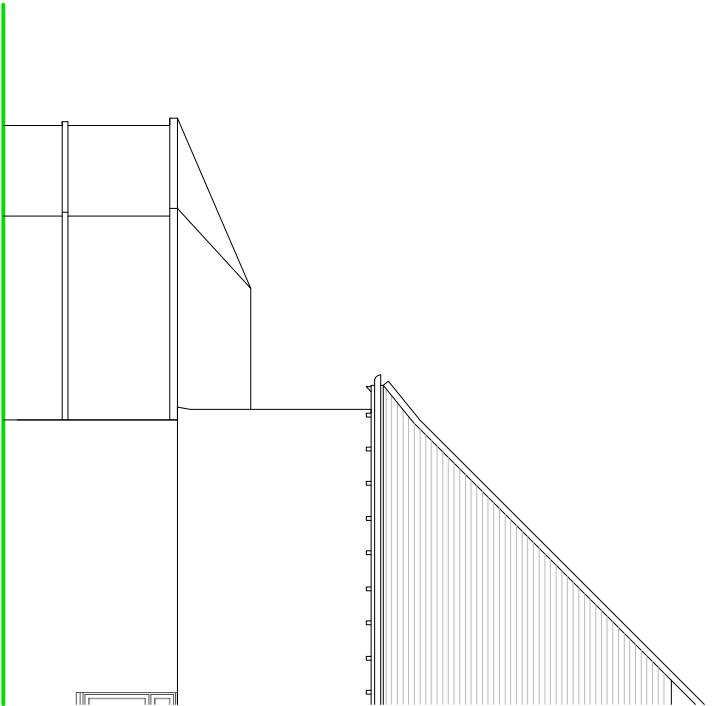

SIDE ELEVATION



EXISTING ELEVATIONS

SUSSEX BUILDING CONSULTANCY LIMITED

2 THE FAIRWAY, ALDWICK,
BOGNOR REGIS, WEST SUSSEX.

SCALE - 1/100 REV - DATE - 29/10/2020



LABC
partner
3 NORTHGATE ROAD
BOGNOR REGIS
PO21 2LZ
TEL - (01243) 861379