
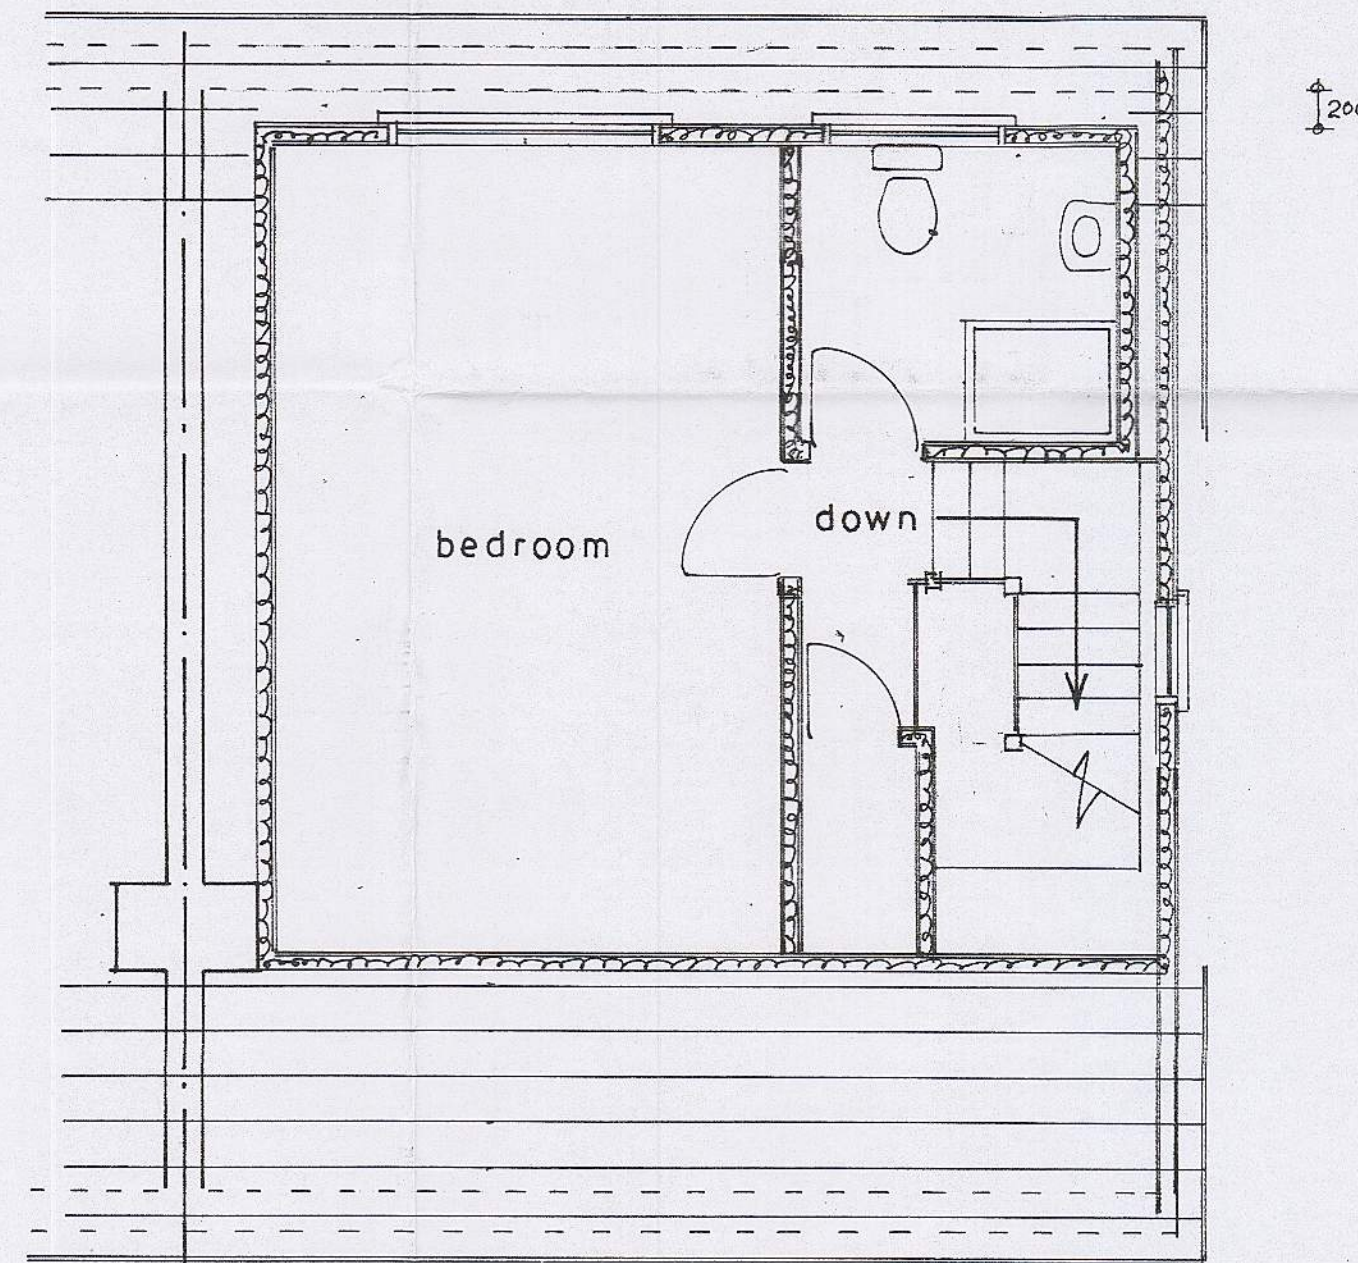
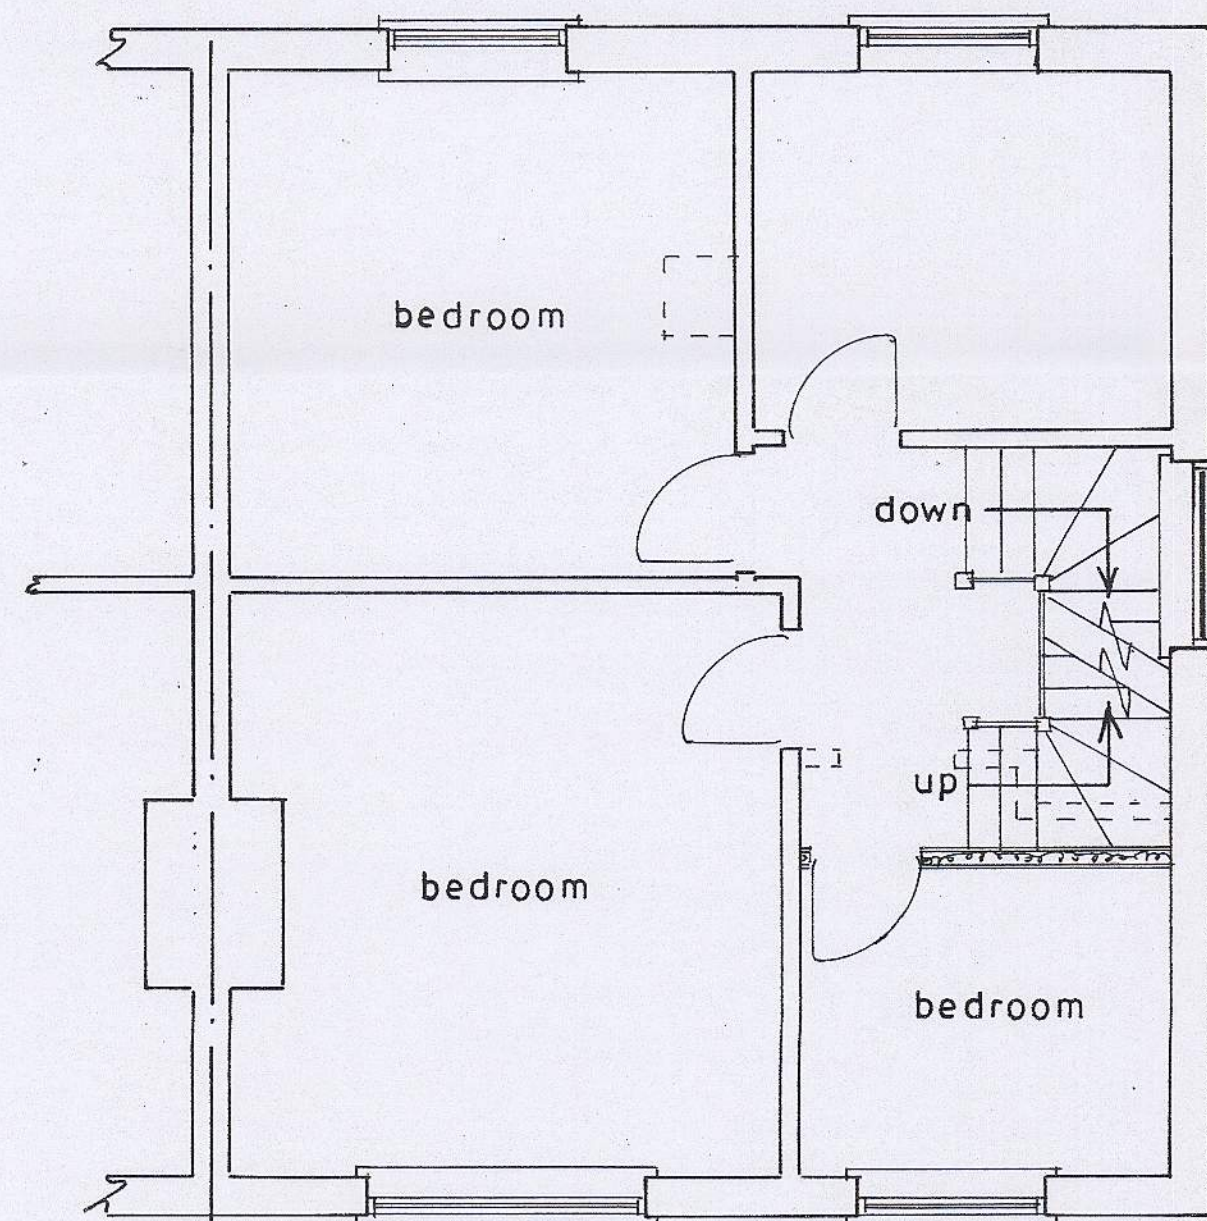


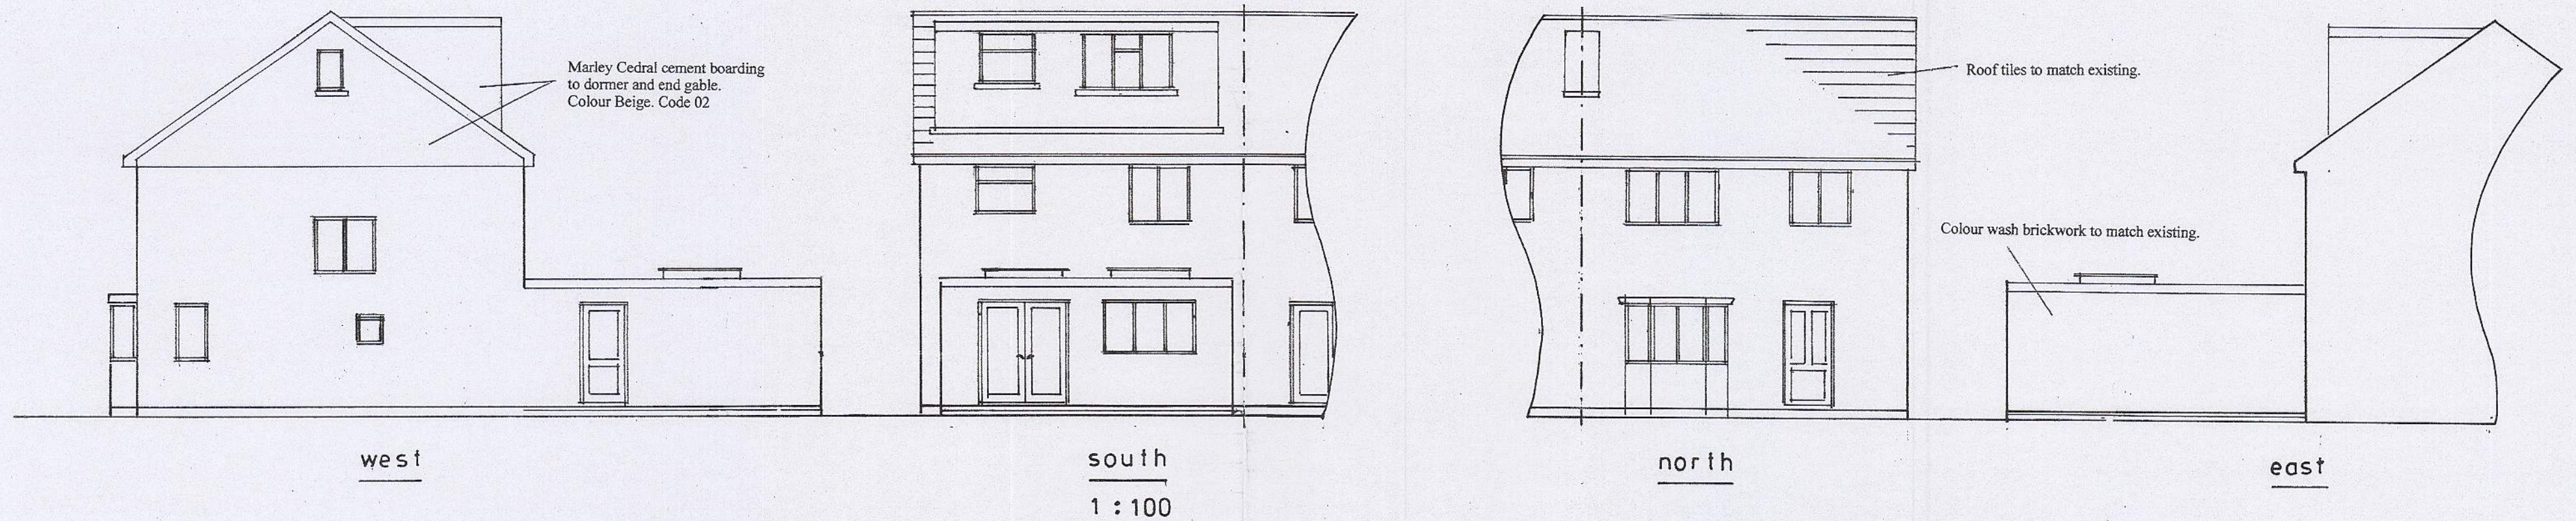

sheet 2 of 3

Proposed

PROPOSED SINGLE STOREY EXTENSION AND LOFT CONVERSION TO FORM NEW 2ND FLOOR
AT 17, FROBISHER ROAD, PAGHAM FOR MR.R.MIAH.

Bryan Butcher
Rainbow Cottage
Nyetimber Lane
Bognor Regis PO21 3JX
01243 266871
07973 233442
bryan.butcher@btinternet.com
www.bryanbutcher.com