


PROPOSED PLAN

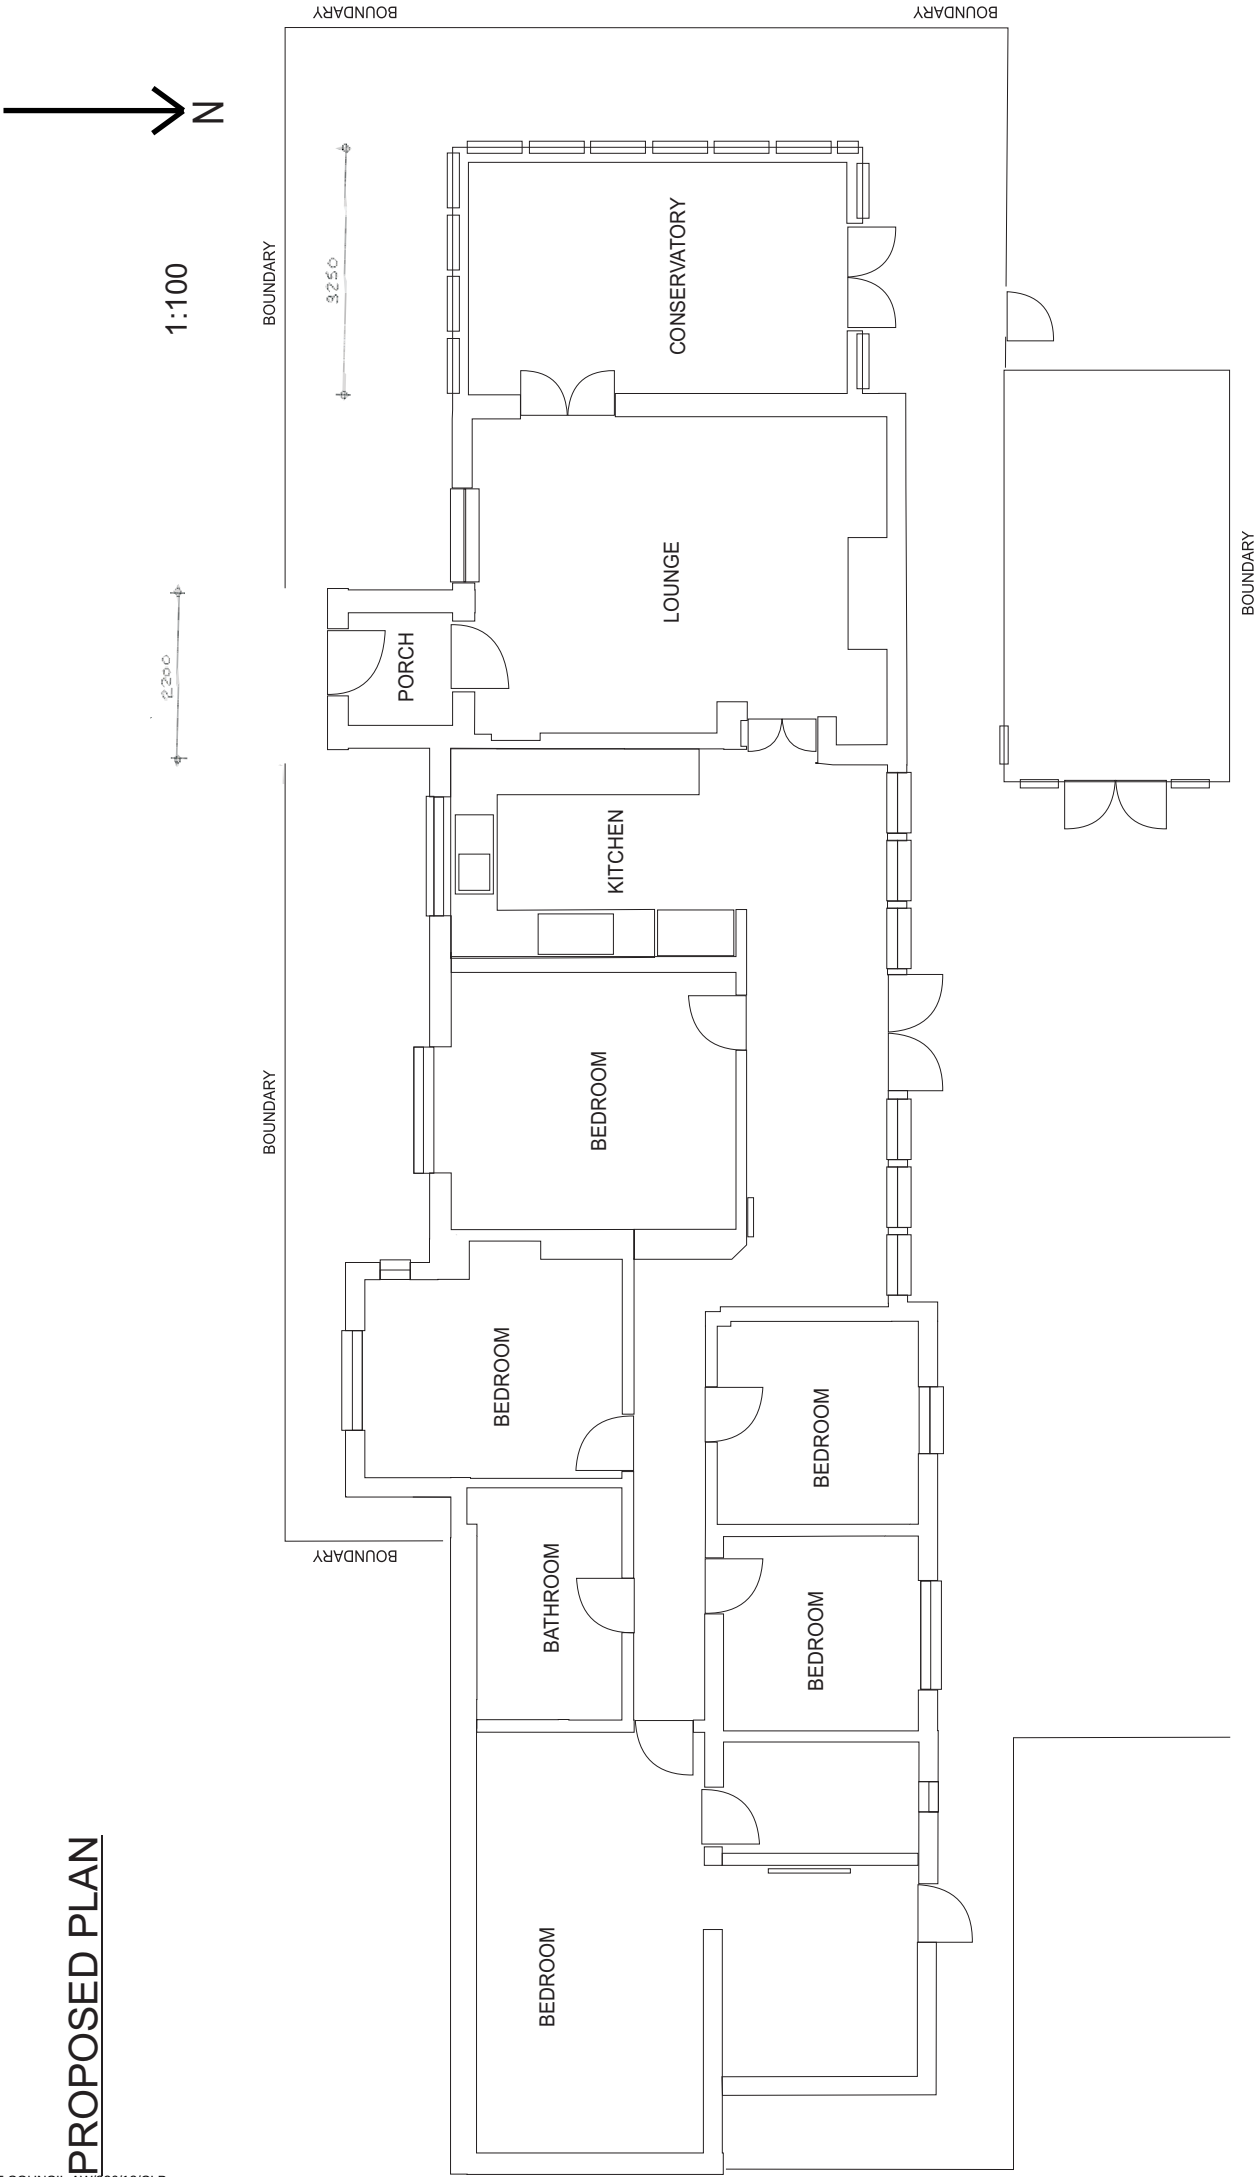

CRAIGLEA, CANONS CLOSE, ALDWICK