
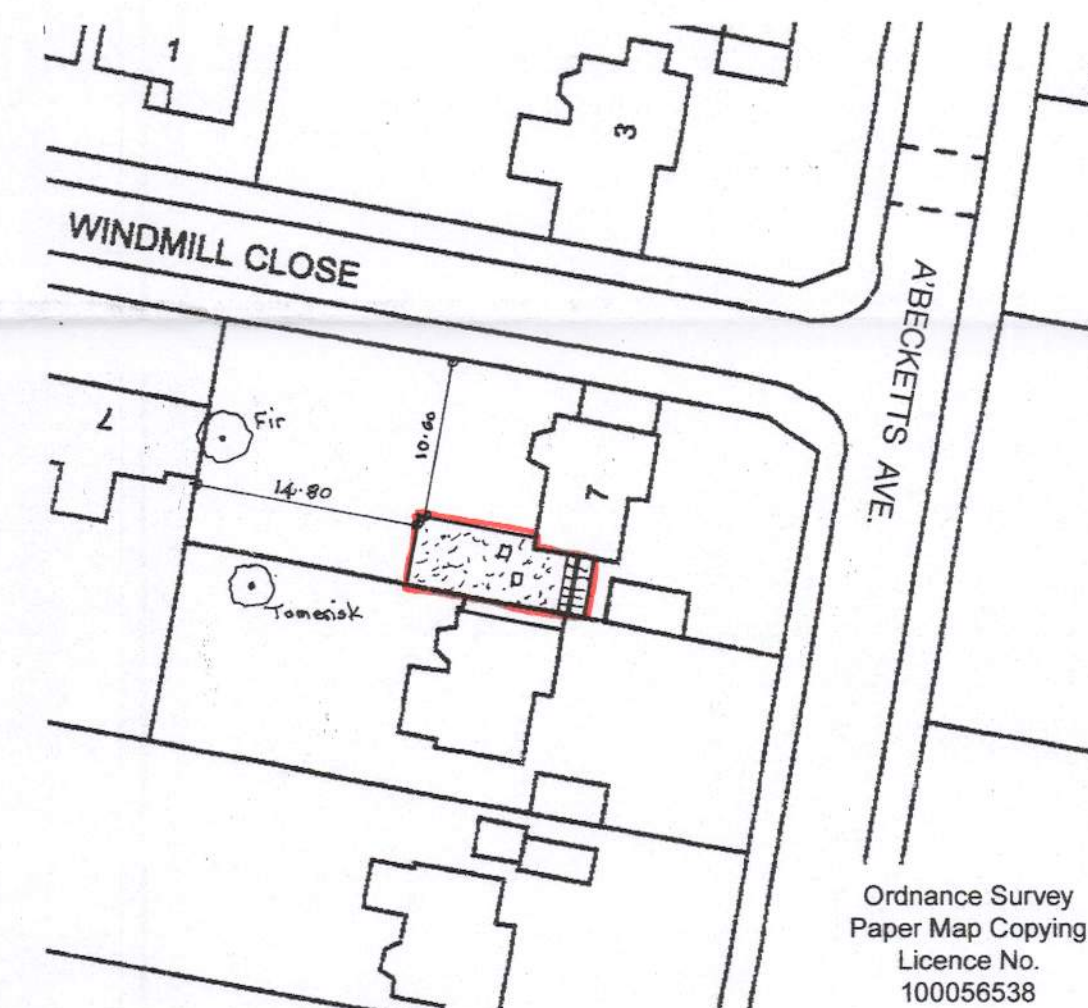


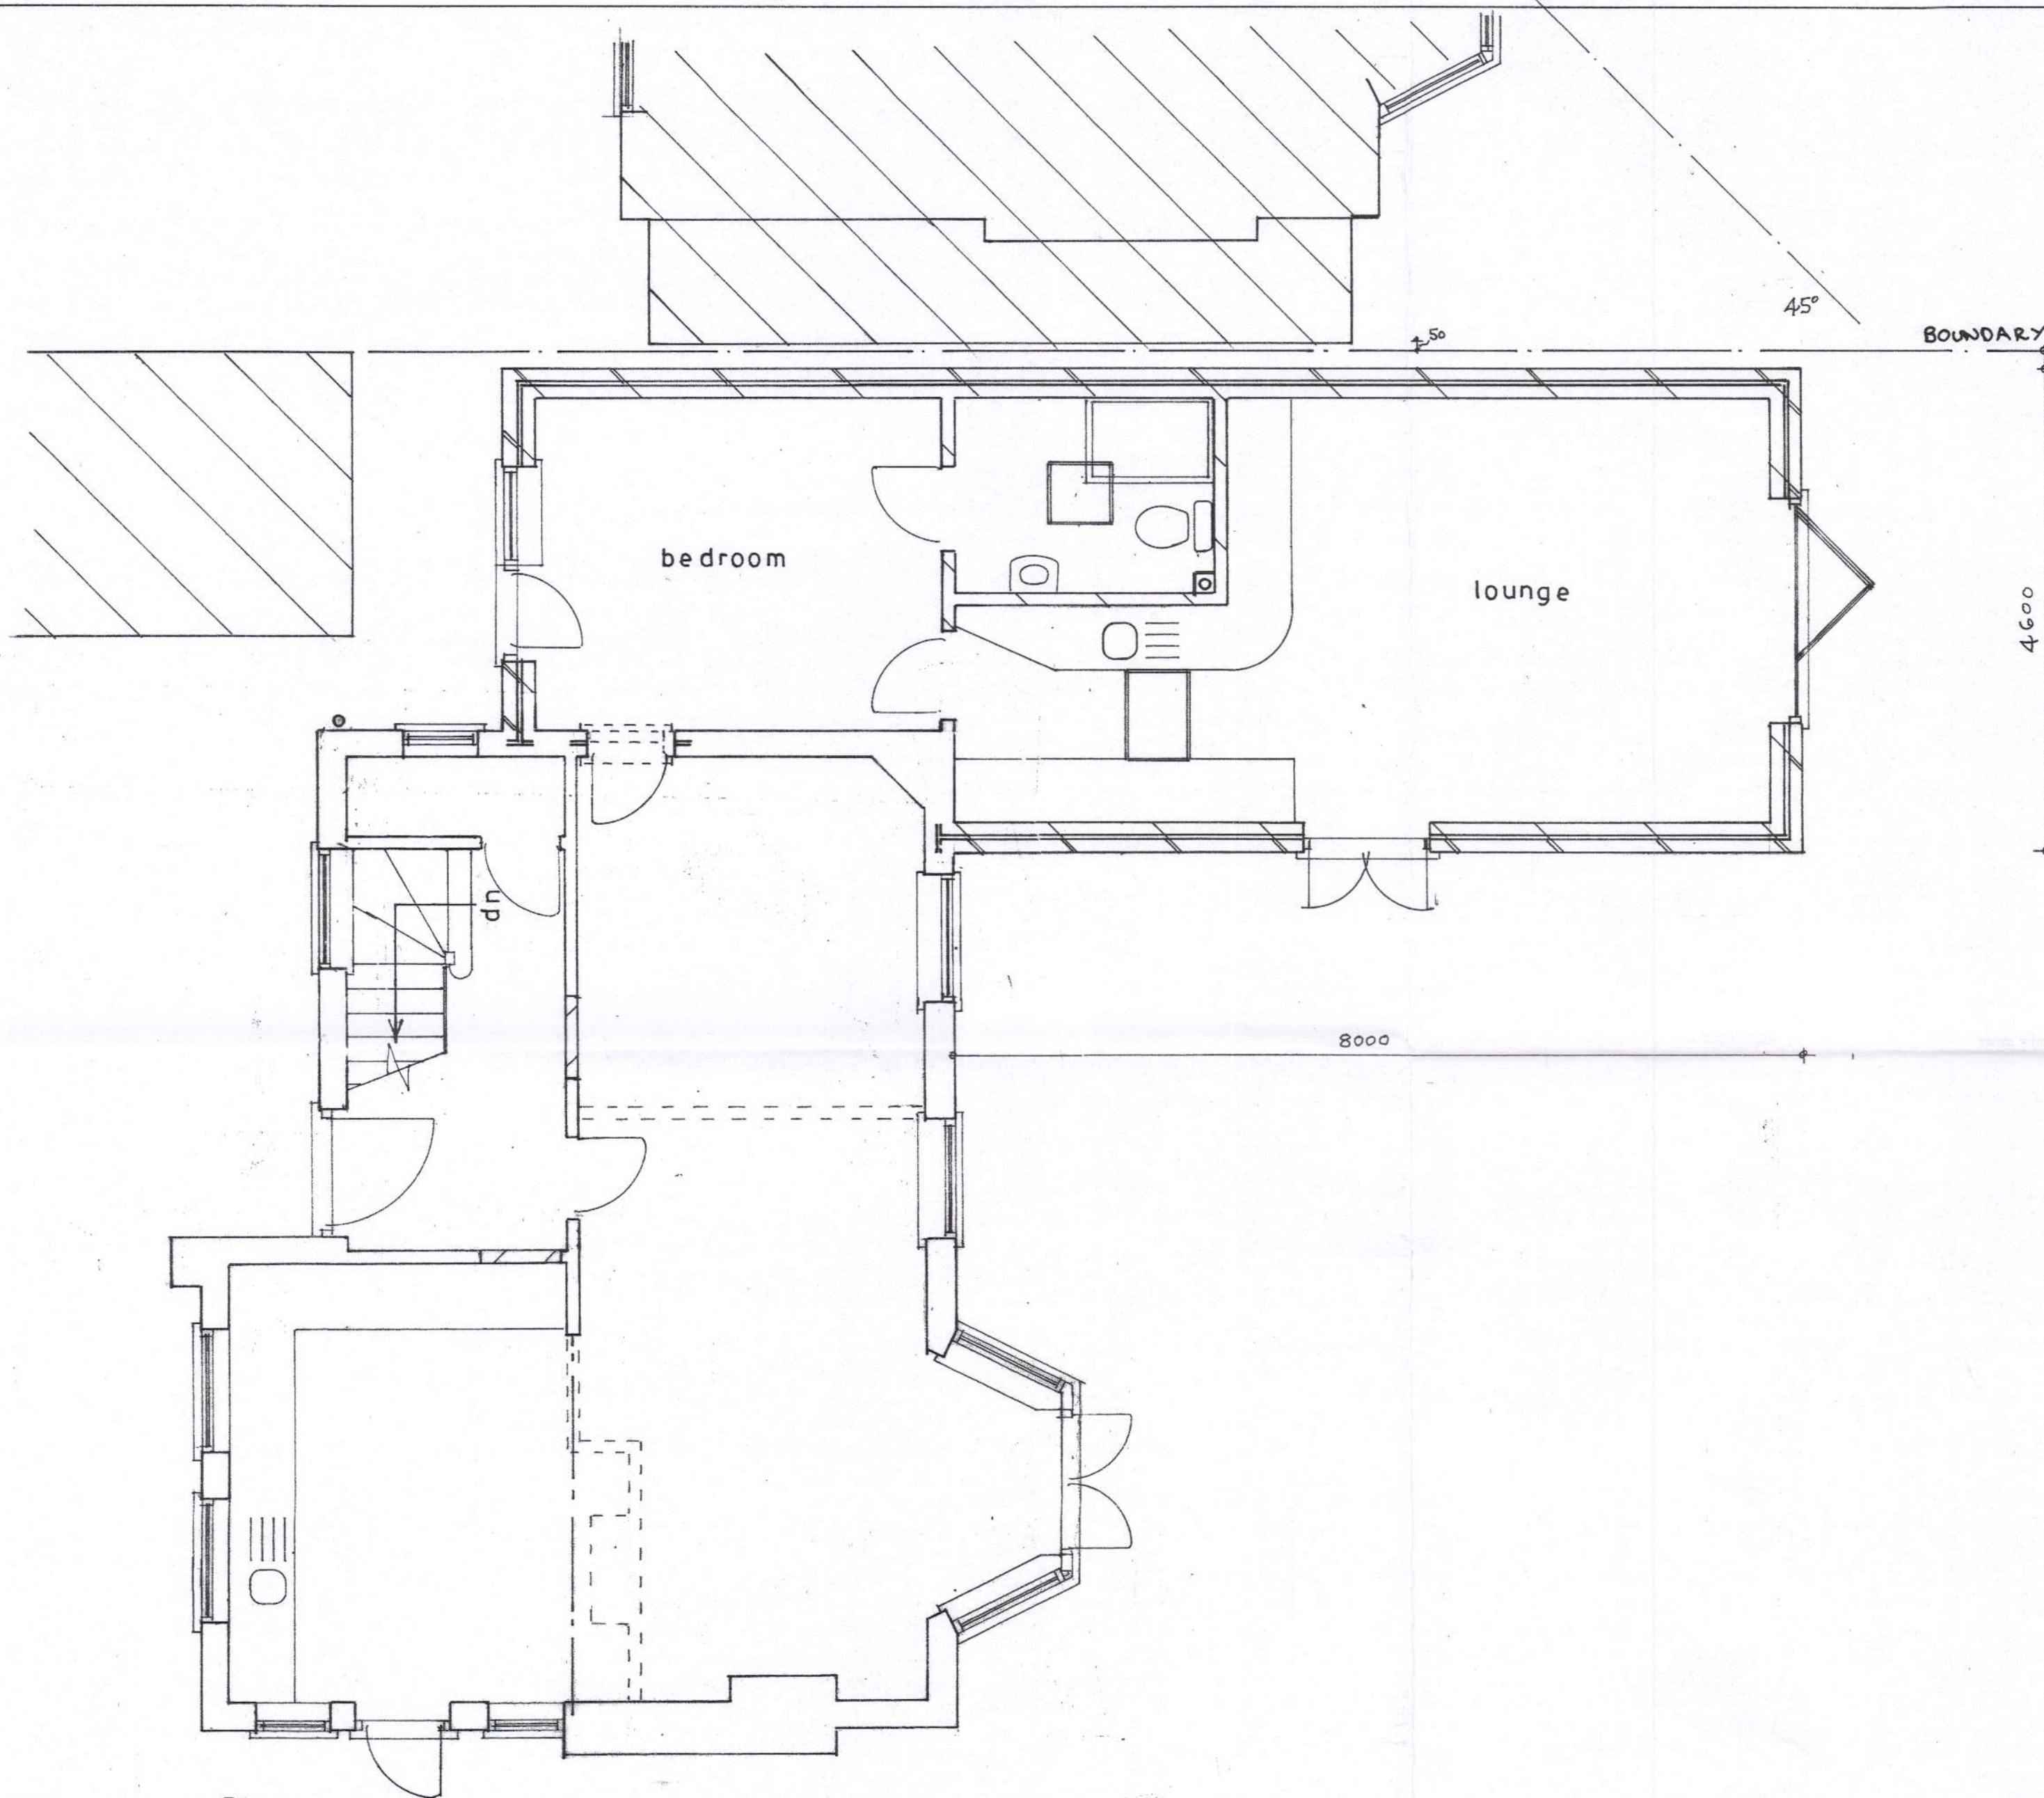

sheet 1 of 3

Proposed
Plan
1 : 50

PROPOSED SINGLE STOREY ANNEXE EXTENSION AT 7, A'BECKETTS AVE., ALDWICK
FOR MR. & MRS. B. WITTS.

Bryan Butcher
Rainbow Cottage
Nyetimber Lane
Bognor Regis PO21 3JX
01243 266871
07973 233442
bryan.butcher@btinternet.com
www.bryanbutcher.com