


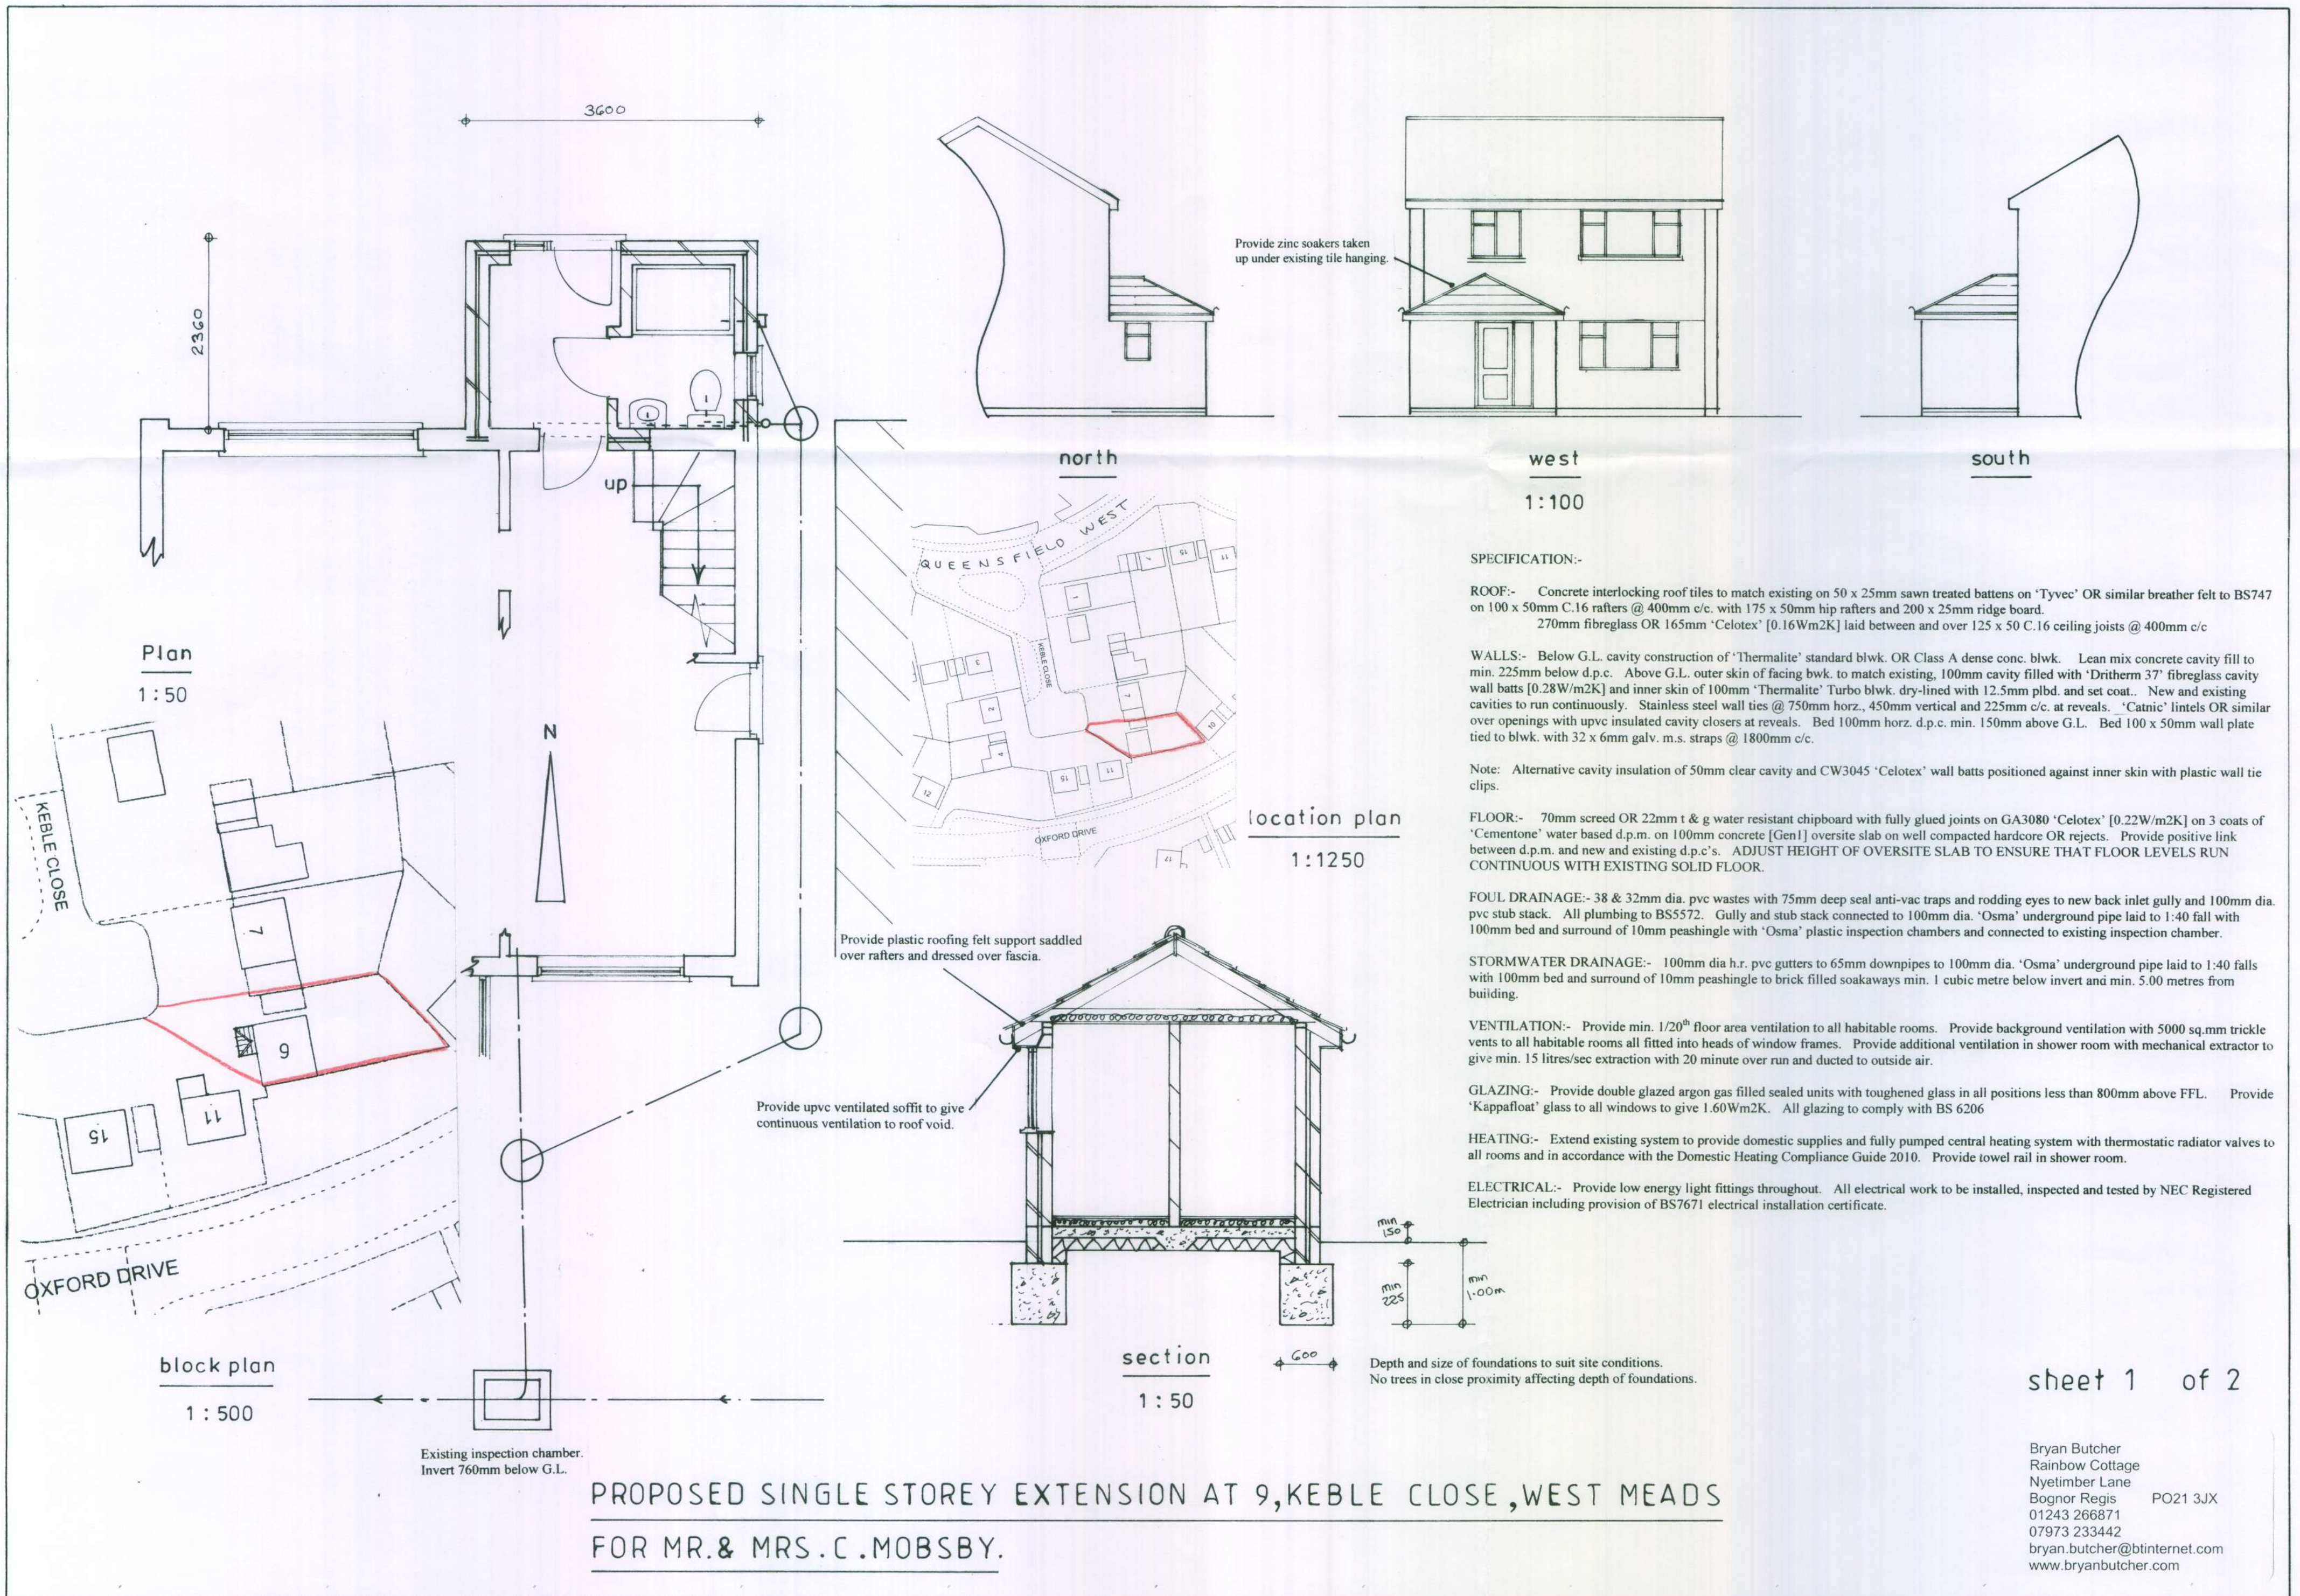

**PROPOSED SINGLE STOREY EXTENSION AT 9, KEBLE CLOSE, WEST MEADS  
FOR MR. & MRS. C. MOBSBY.**

sheet 1 of 2

Bryan Butcher  
Rainbow Cottage  
Nyetimber Lane  
Bognor Regis PO21 3JX  
01243 266871  
07973 233442  
bryan.butcher@btinternet.com  
www.bryanbutcher.com