


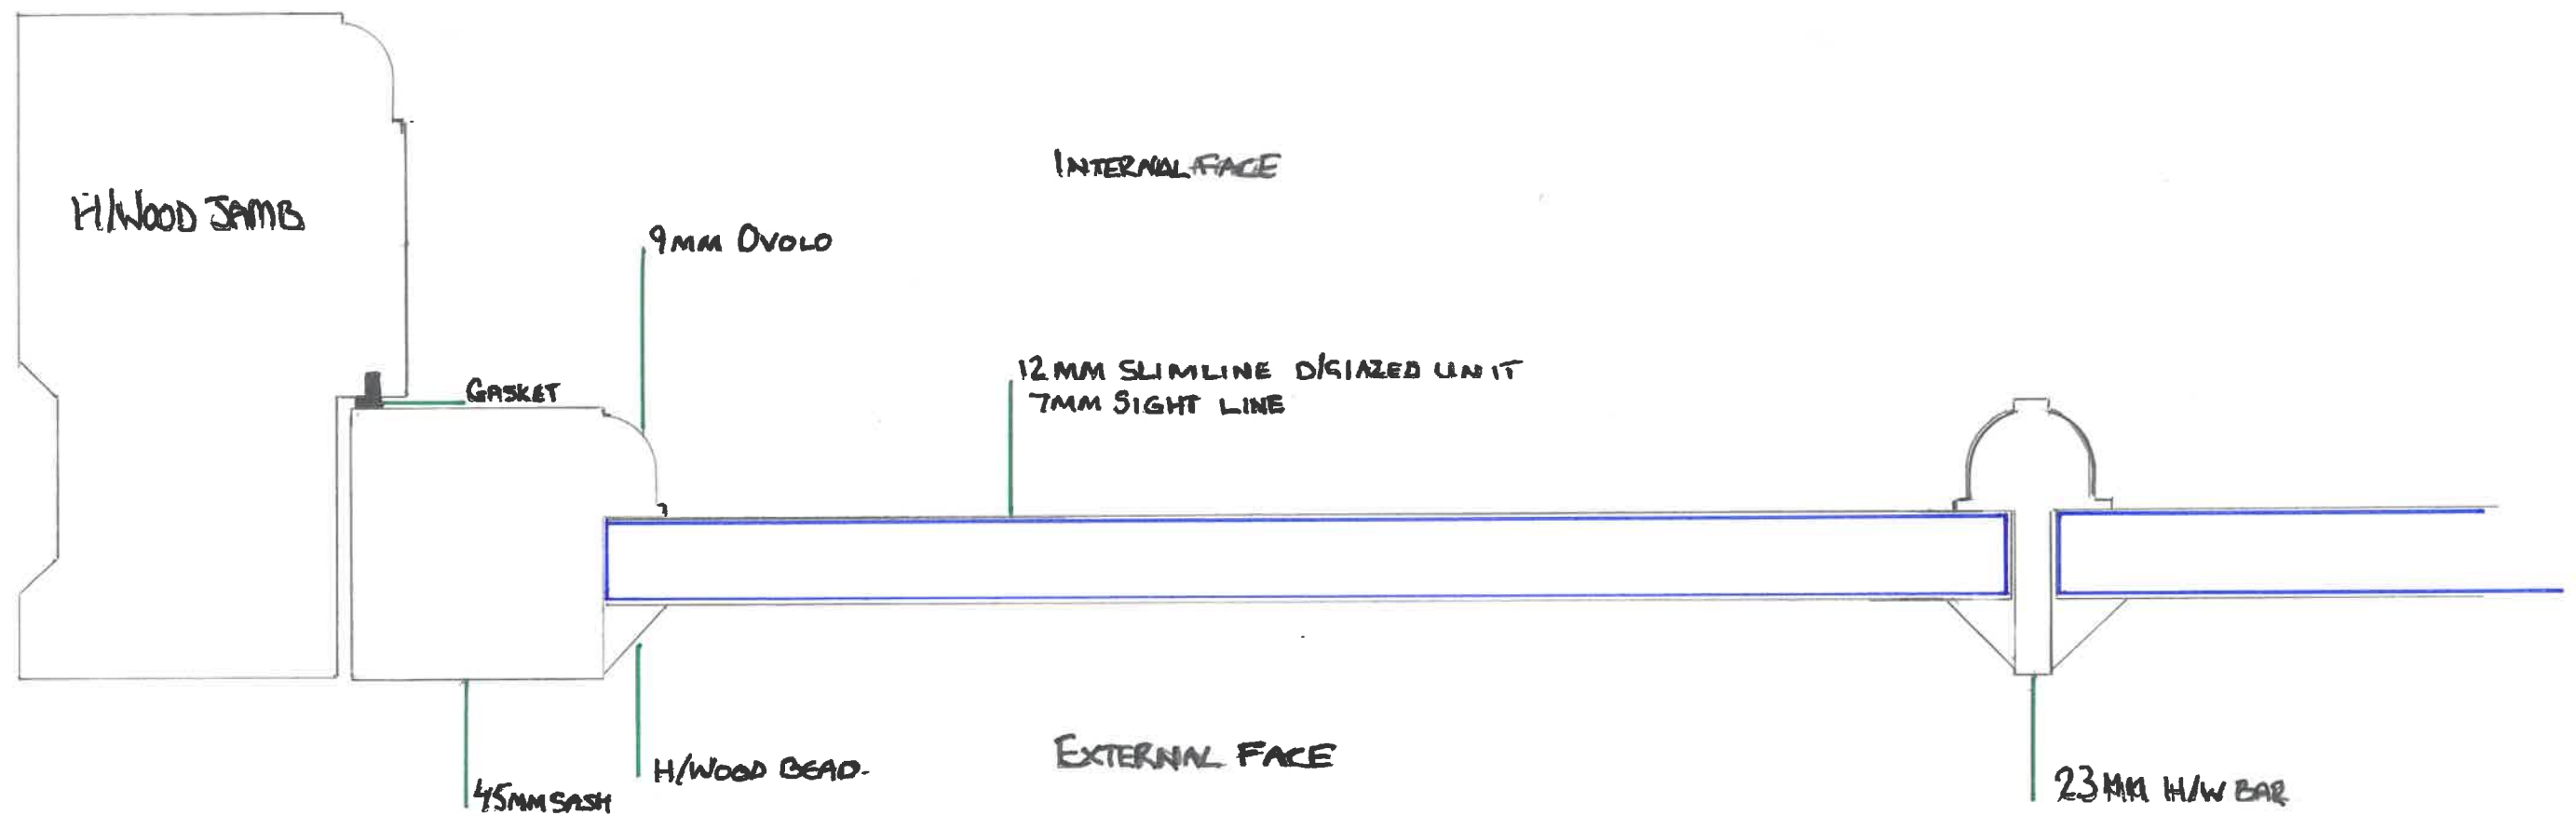

SCALE 1:1 @ A3

WINDOW SECTION.

IRONMONGERY - BLACK IRON
MONKEY TAIL

REF: AW/331/18/DOC

AW/187/18/PL

MUSA
WESTSIDE COTTAGE
PO21 3QH