

90 Rose Green Road

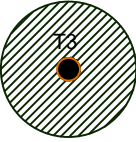
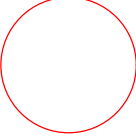
OSBORNE WAY

ROSE GREEN ROAD

H 6.173

GROSVENOR WAY

LEGEND

-  wall-mounted lanterns with PIR activation
 rumble strips
 Marshalls Tegula Setts - colour Pennant
 new hedge (approx 1.2m high)
 40% beech, 30% Blackthorn, 30% Hawthorn
 existing laurel hedge
 proposed trees
 existing retained trees
 root protection zones
 tree protection barrier

Lighting Details

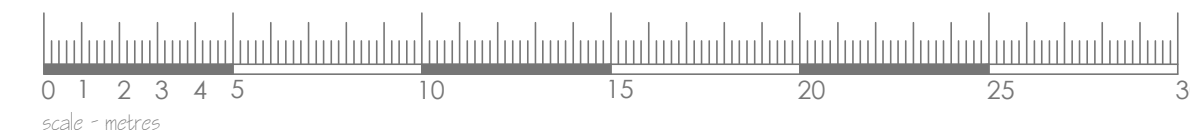
- IP44 Polycarbonate lantern, curved, low profile design
- W x D x H: 182 x 115 x 388mm
- Max. Wattage: 60W
- Model Ref No: HL/BKOGOP
- PIR activated

sherlockboswellarchitecture

project	90 ROSE GREEN ROAD	drawing no.	108	rev	A
drawing	EXTERNAL LIGHTING PLAN				

Sherlock Boswell Architecture
410 The Grange
Romsey Road
Michelmersham
SO51 0AE

Telephone : 01794 369402 Email : jane@sherlockboswell.com



client
WILSON DESIGNER HOMES

job no.	1542	date	MAY 17
scale	1:200	sheet	A1

ing no.	rev
08	A

UN DISTRICT COUNCIL AW/33/17/DOC

This drawing is the copyright of Sherlock Boswell Architecture and it must not be copied, altered or re-produced without their permission. Preference to be given to written dimensions over scaled dimensions and all dimensions to be checked on site.