
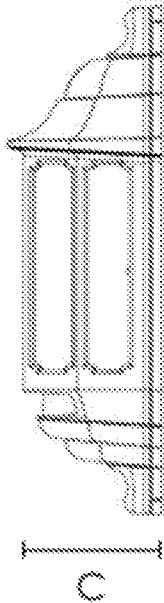
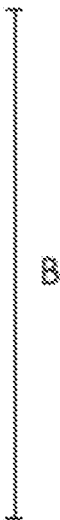
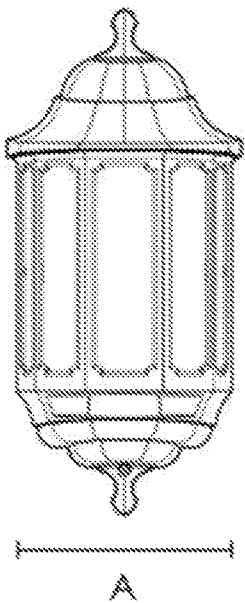


90 Rose Green Road Aldwick AW/138/17/PL

External lighting (condition 22)

External lights to be HL/BK060P, located as shown on drawing 108A 1800 – 2000mm above ground level

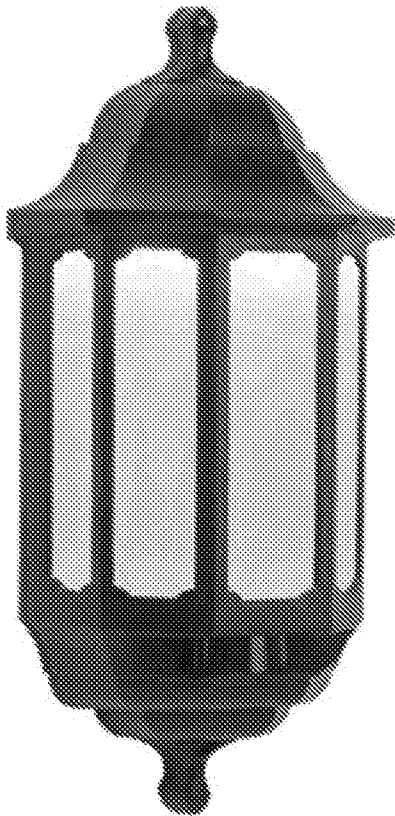

Size	HL
A	182mm
B	394mm
C	118mm

