




NORTH EAST
NB. IT IS NOT POSSIBLE TO VIEW THE WHOLE ELEVATION AS DRAWN DUE TO CLOSE PROXIMITY OF GARAGE (800mm AWAY) & BOUNDARY FENCE, PLANTING & NEIGHBOURS' OUTBUILDINGS ETC.

(PLAIN GLASS PANEL)

MATCHING PLAIN CLAY TILES.
PITCHED ROOF TO REPLACE FLAT, TO GARAGE.
FRAMELESS LANTERN LIGHT.

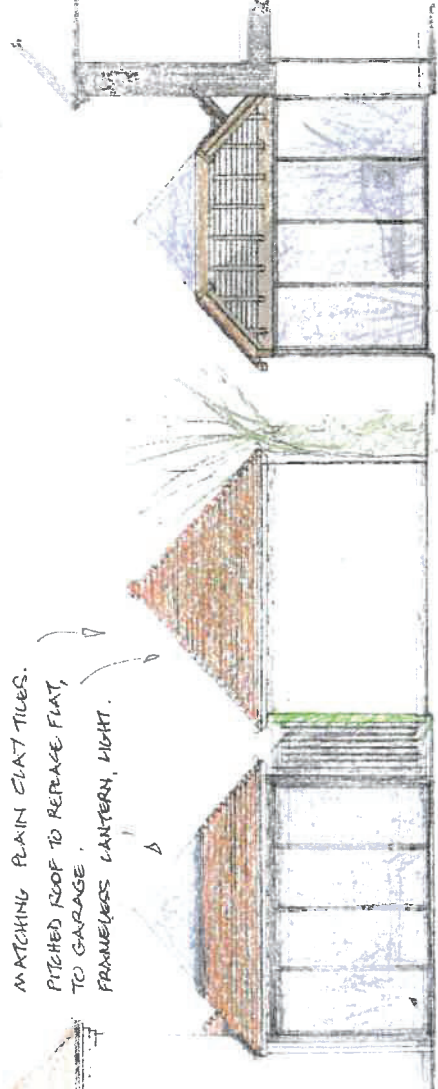

SOUTH EAST
- CLIMB & TURN DOORS


CROSS SECTION



NORTH WEST

FRAMELESS LANTERN LIGHT WITH ANTI SOLAR DOUBLE GLAZING.
MATCHING PLAIN CLAY TILES.
TRADITIONAL CAST ALUMINIUM RAINWATER GOODS.
PLAIN GLASS PANEL

- NEW MATCHING GATE

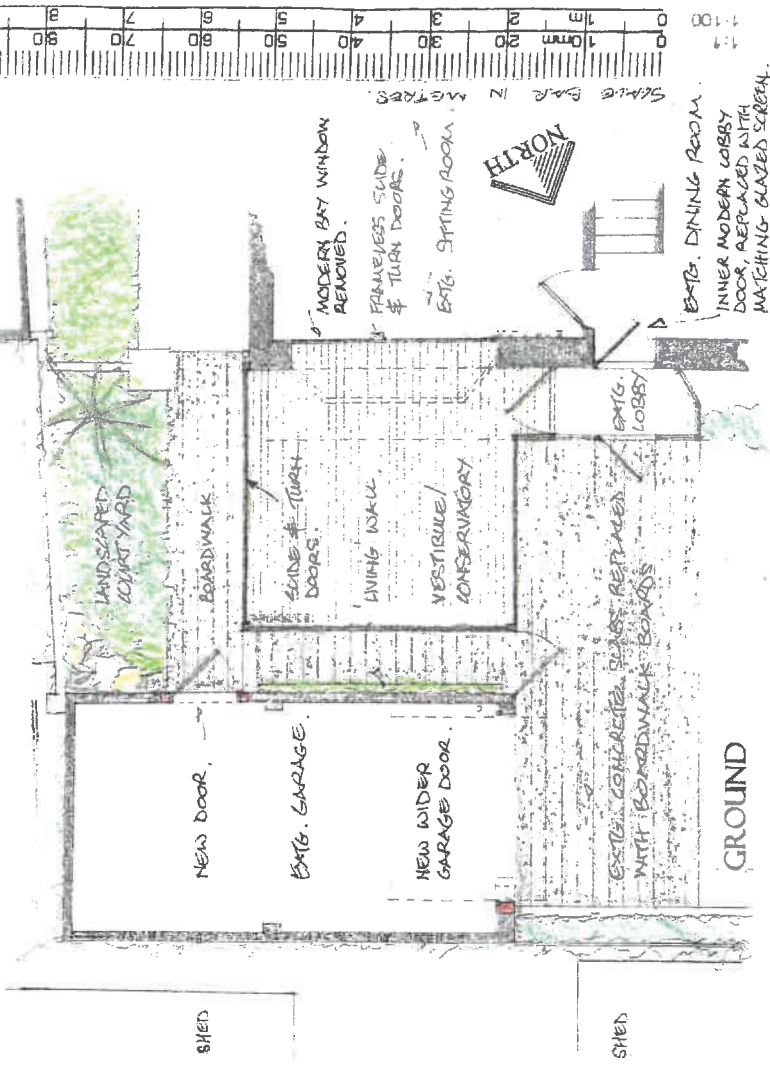

GROUND

SHED

SHED

MODERN BAY WINDOW REMOVED.
FRAMELESS SLIDE & TURN DOORS.
ETG. SPRING ROOM.

LANDSCAPED COURTYARD

NEW DOOR.

ETG. GARAGE.

NEW WIDER GARAGE DOOR.

SLIDE & TURN DOORS.

LIVING WALL.

VESTIBULE/CONSERVATORY

ETG. LOBBY

ETG. CONCRETE STAIRS REPLACED WITH BOARDWALK BONDS



ETG. DINING ROOM.
INNER MODERN LOBBY DOOR, REPLACED WITH MATCHING GLAZED SCREEN.

