



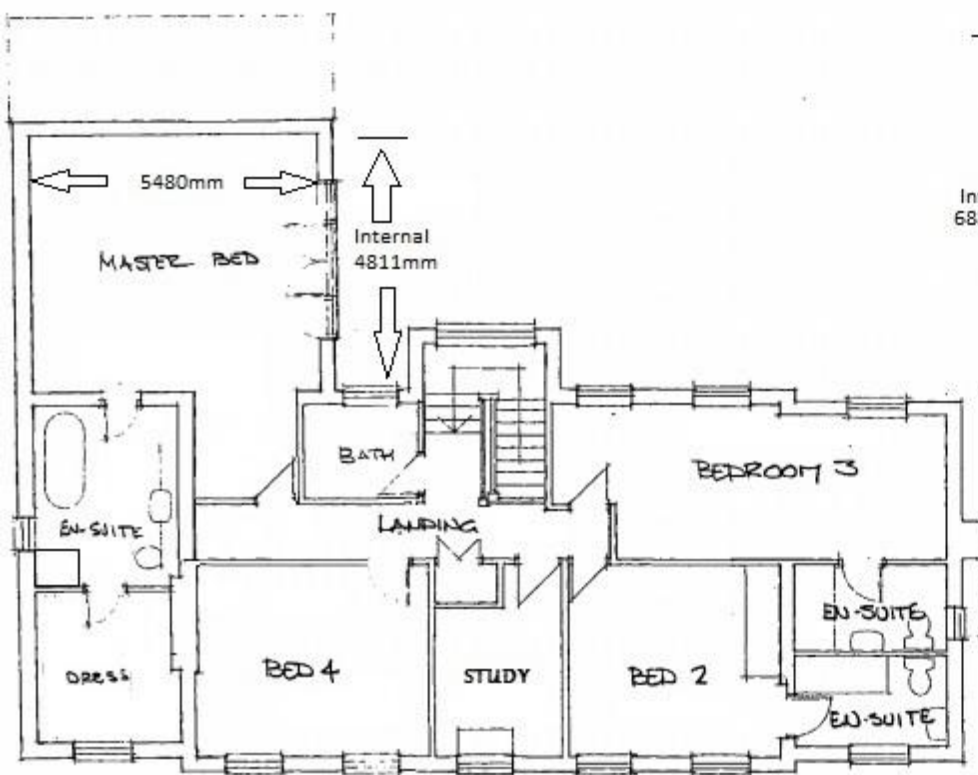

FIRST FLOOR PLAN 1-00

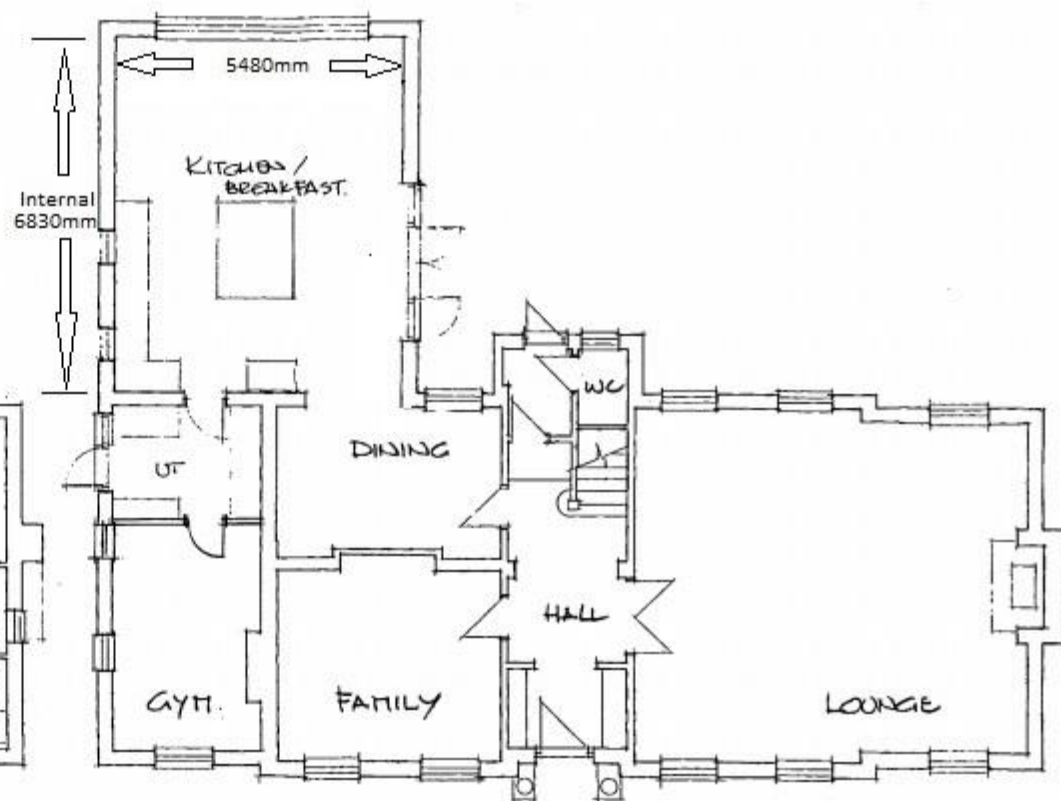

GROUND FLOOR PLAN 1-00

PROPOSED PLANS

91 THE FAIRWAY ALDWICK BAY ESTATE