


6 WEST DRIVE

7 WEST DRIVE

REAR OF GARDENS

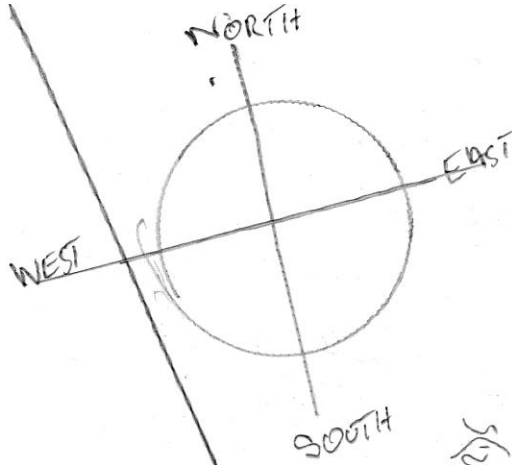

2 OR 3 TREES

WITH IN 3 METERS

WITH 4 MAIN TRUNKS

CANOPY GROWN. EASTWARDS

4th 5. METERS from Center of

TRUNKS INTO GARDEN.

15. SINGLETON CLOSE

16. SINGLETON CLOSE