


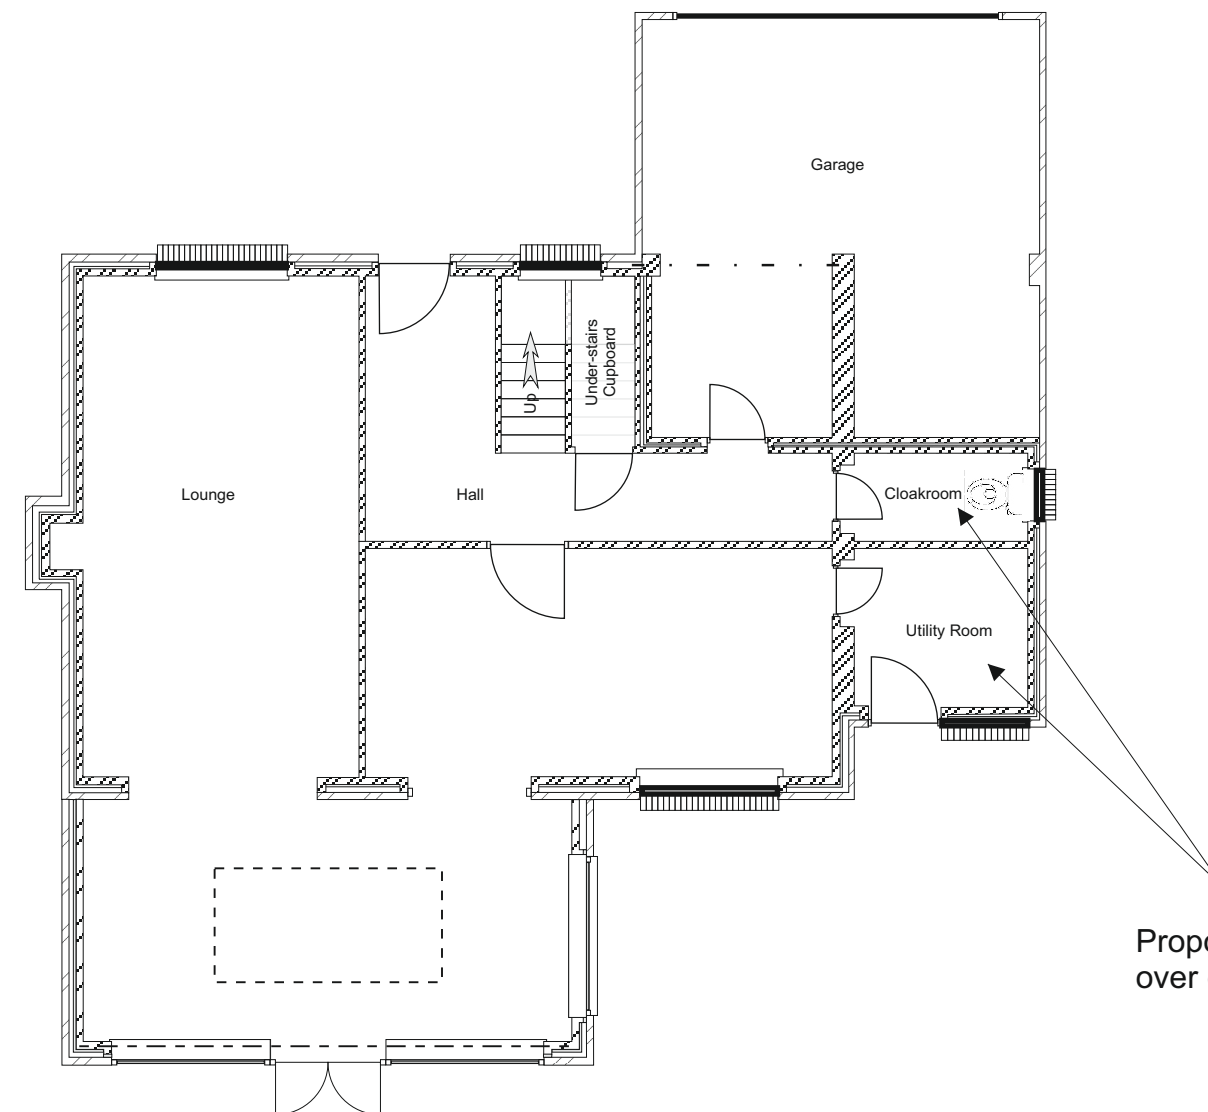

Proposed single story bathroom extension
over existing utility room and cloakroom

Existing Ground Floor Plan (Unchanged by this Planning Application)

Proposed Single Story Bathroom Extension 8 Aldbourne Drive PO21 4NE	
Ground Floor Plan (Existing and Proposed)	
Revision 01	Scale 1:100
18th December 2019	