



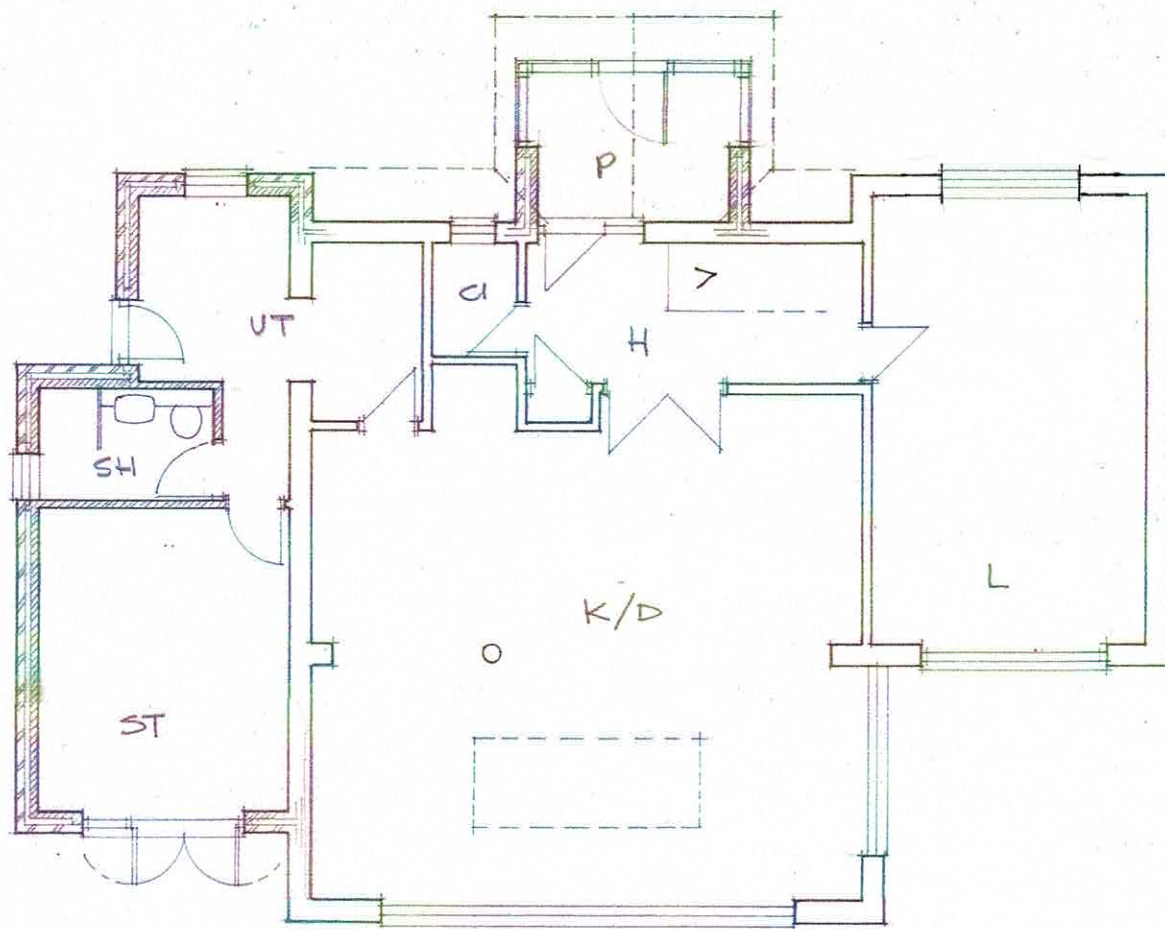

GROUND FLOOR PLAN.

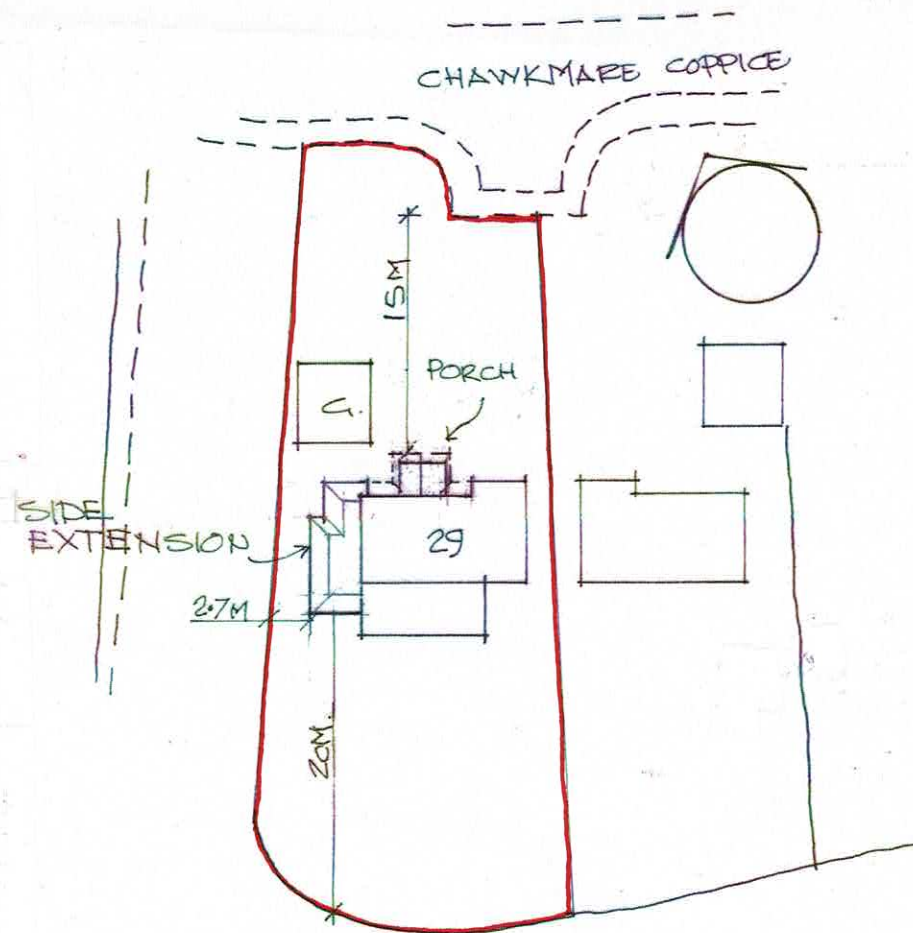

SITE PLAN 1-500

PROPOSED PLAN
SITE PLAN.

EXTENSION TO 29 CHAWKMARE COPPICE ALDWICK

DECEMBER 2020
1-100, 1-500
DRG 2.