


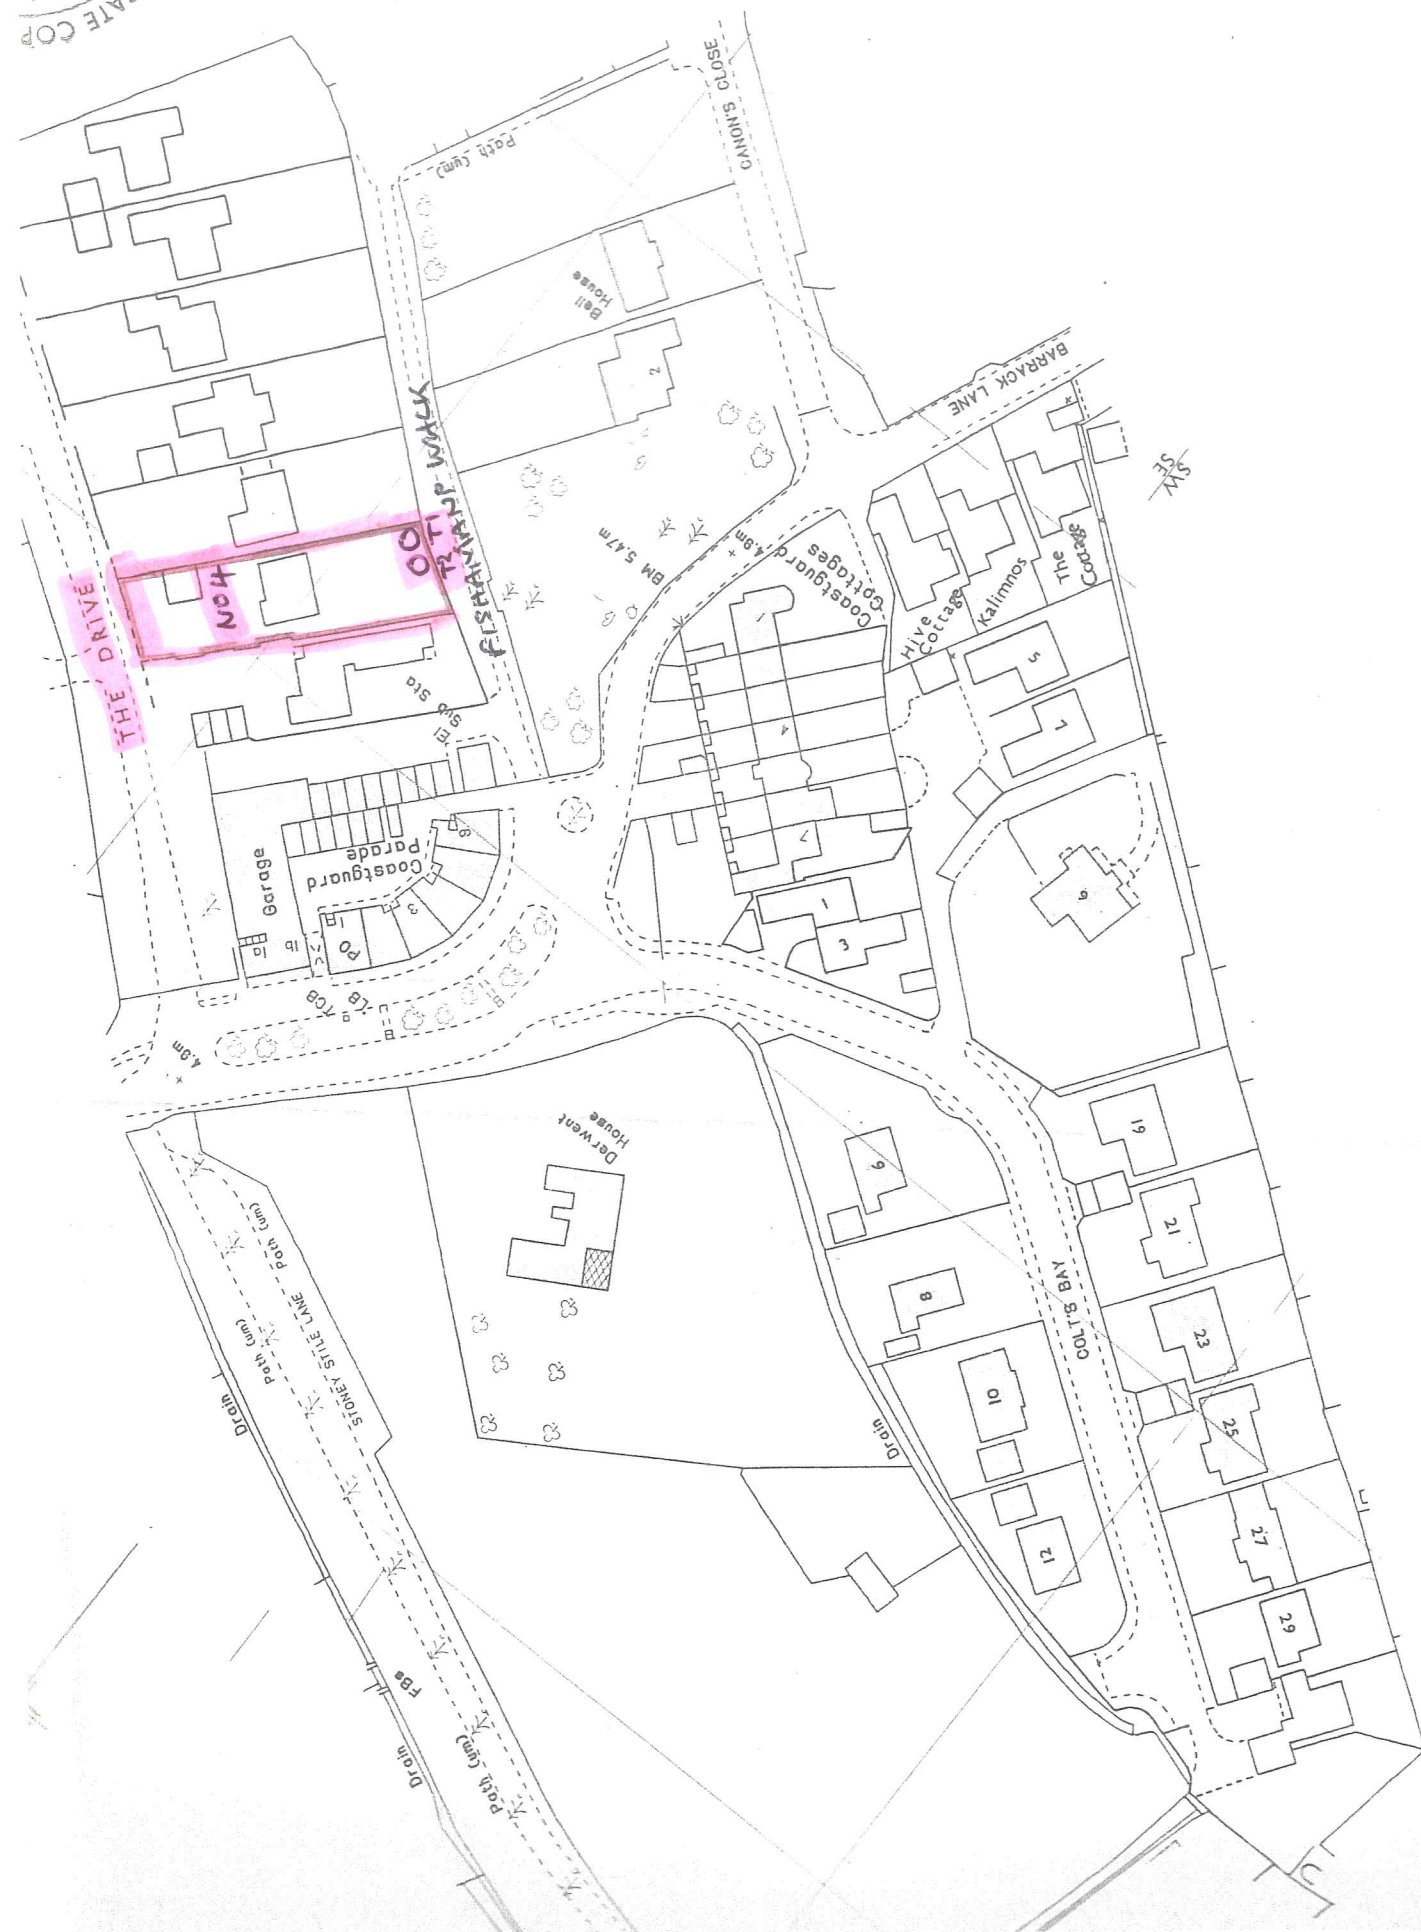

T 1 = FLOWERING
CHERRY →

← T 2 = RED MAPLE



DISCUSSED WITH "DAVID LLOYD" ON 17TH DEC 2014
VIA TELEPHONE.

BOTH TREES ARE APROX 30 TO 35 FEET HIGH AND
ARE BOTH DEAD. NEXT TO 20 FOOT LEYLANDII HEDGE.
SITUATED AT THE REAR OF MY BACK GARDEN