
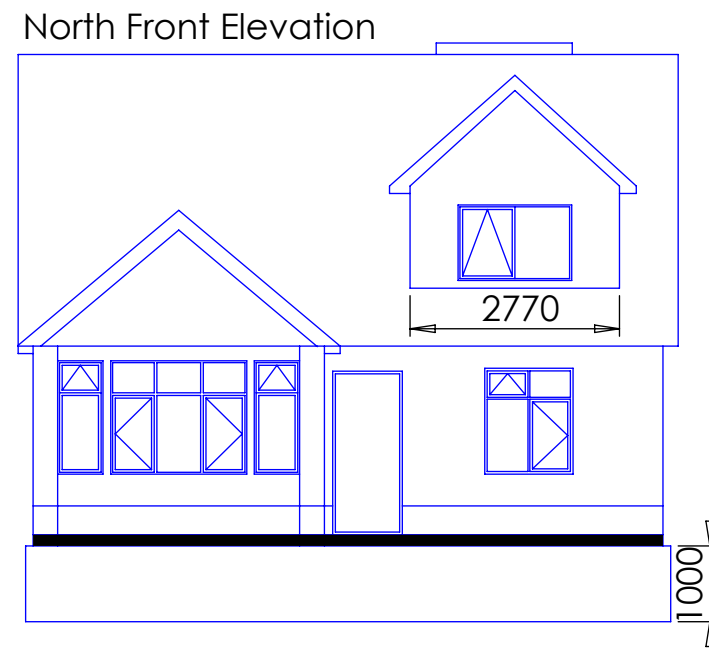
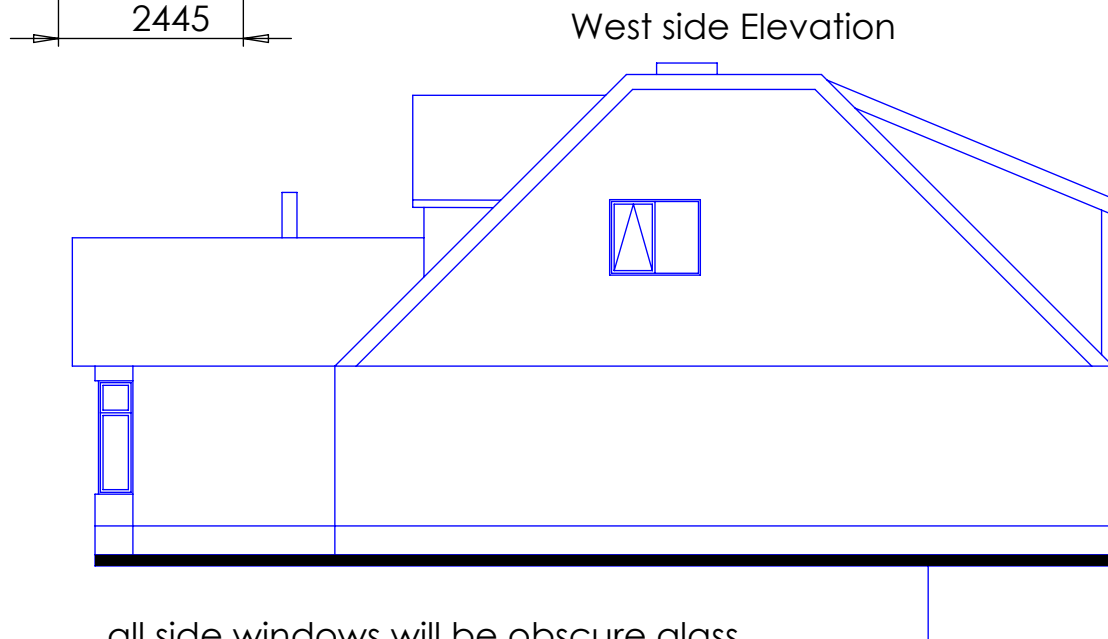
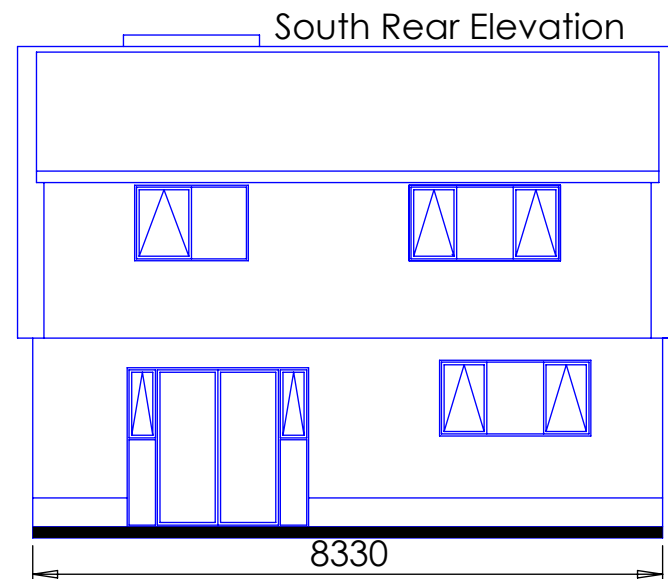


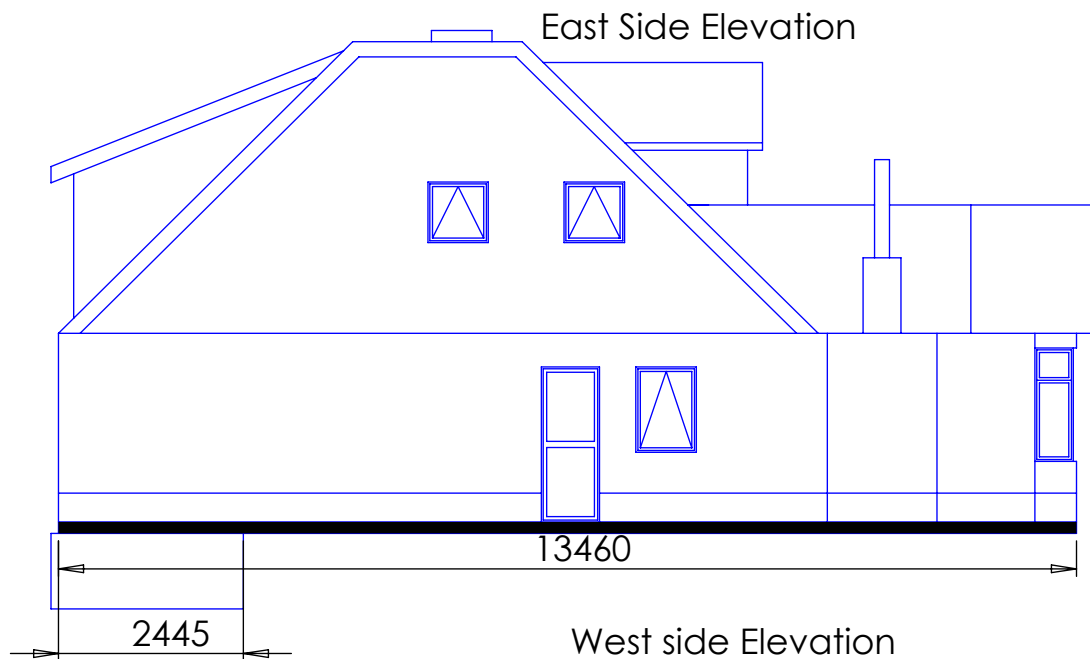

all side windows will be obscure glass
Marley Cedral Lap Weatherboard on
dormers and both of first floor

Foundations for the
extension 1m deep and
400mm wide full concrete
to 800mm

27 Grosvenor Gardens			
Date	Iss	Drawing number:	Scale
20/01/2021	1	272021-2	1: 100