



East Side Elevation

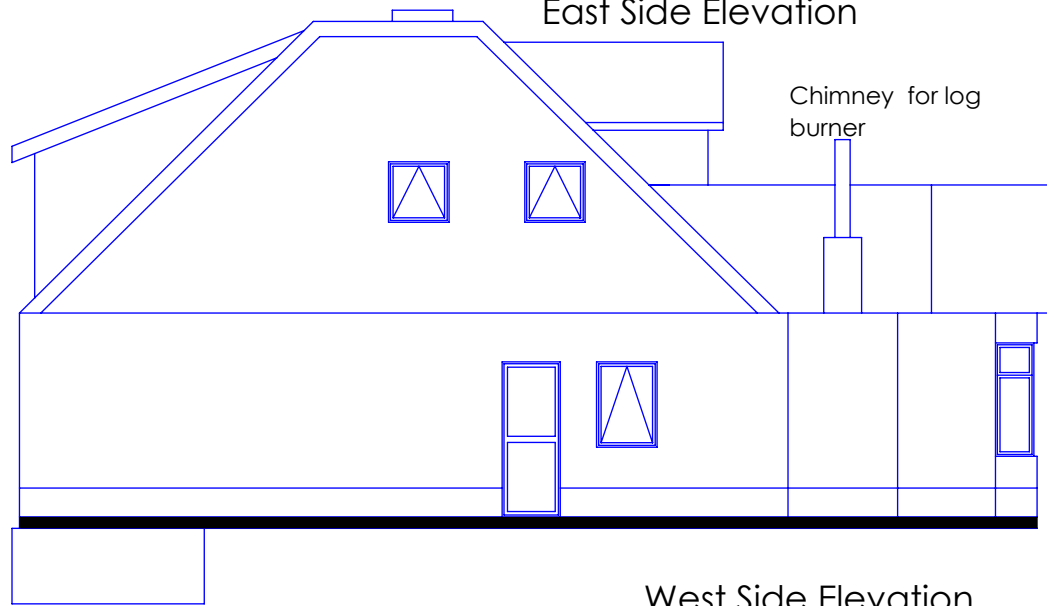


North Front Elevation




West Side Elevation

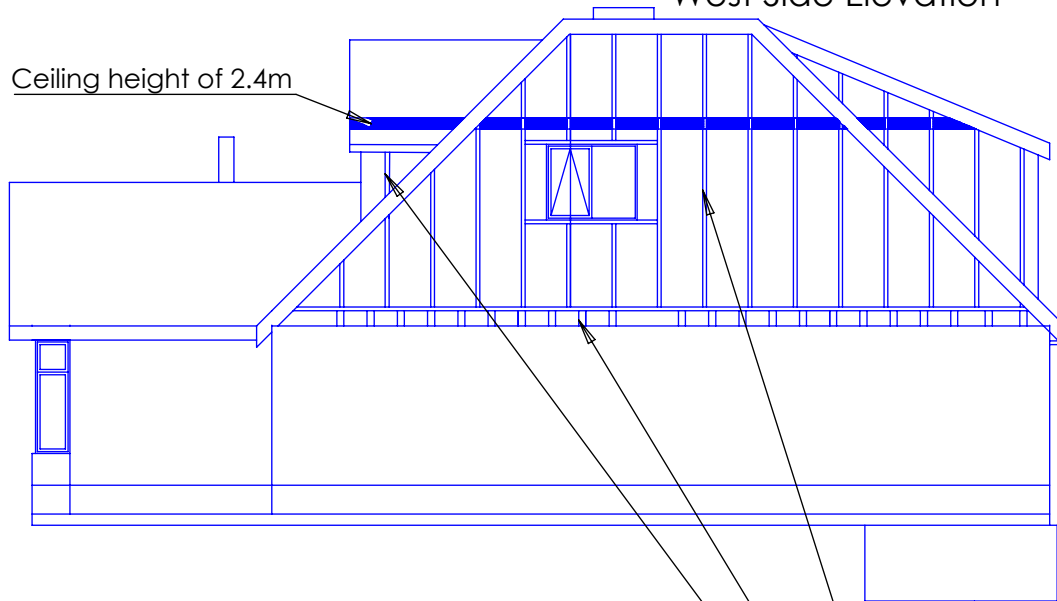

South Rear Elevation

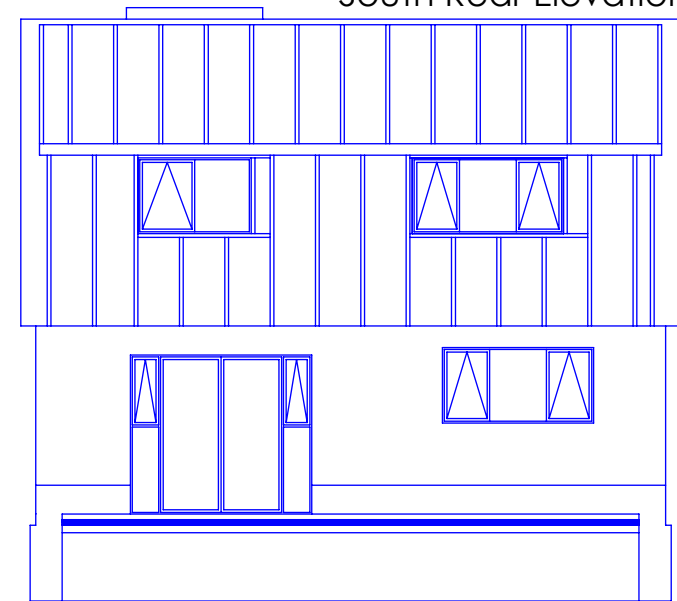

Screed 75mm with
under floor heating
Insulation 75mm
Sub floor 100mm

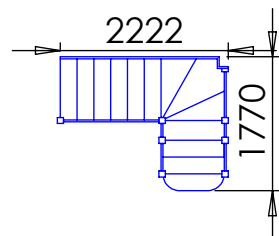

Overall string 860mm
Going 222mm
Floor height 2730mm
Pitch 41.3

Stud work on all outside walls to be 47mm x 150mm

Met joist 97mm W 195mm D
office stud work to be 47mm x 100mm

Dormer all to be covered in 11mm osb, Rock wall insulation
100mm, breather membrane both sides, 12.5mm plaster board

27 Grosvenor Gardens

Date	Iss:	Drawing number:	Scale
20/01/2021	1	272021-3	1 : 100