



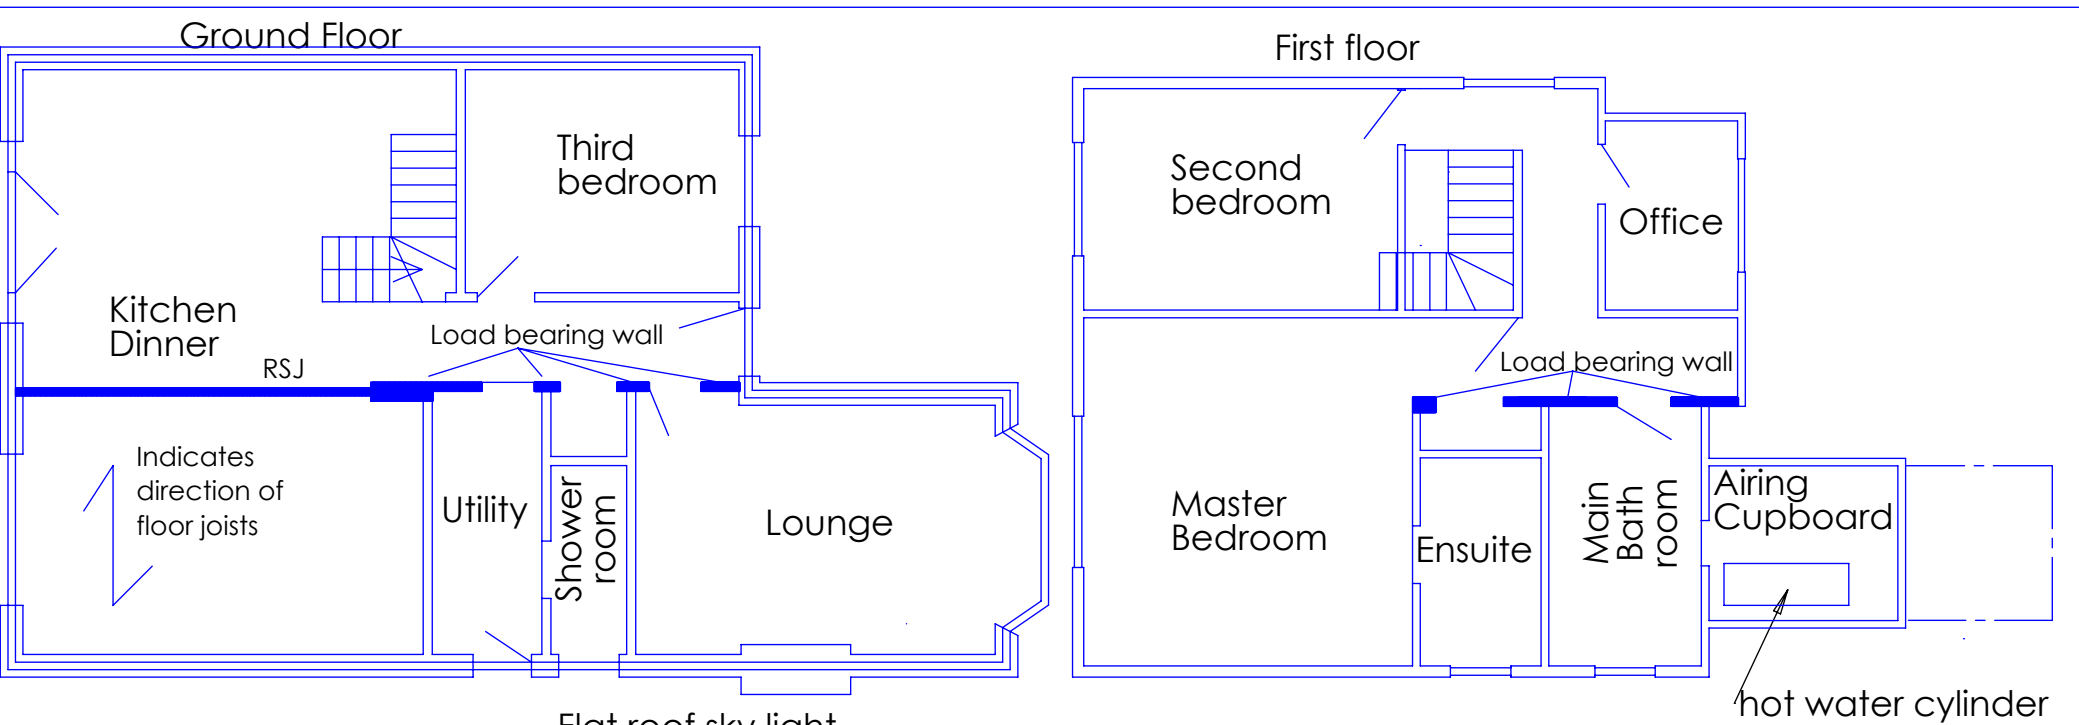

hot water cylinder

Flat roof sky light

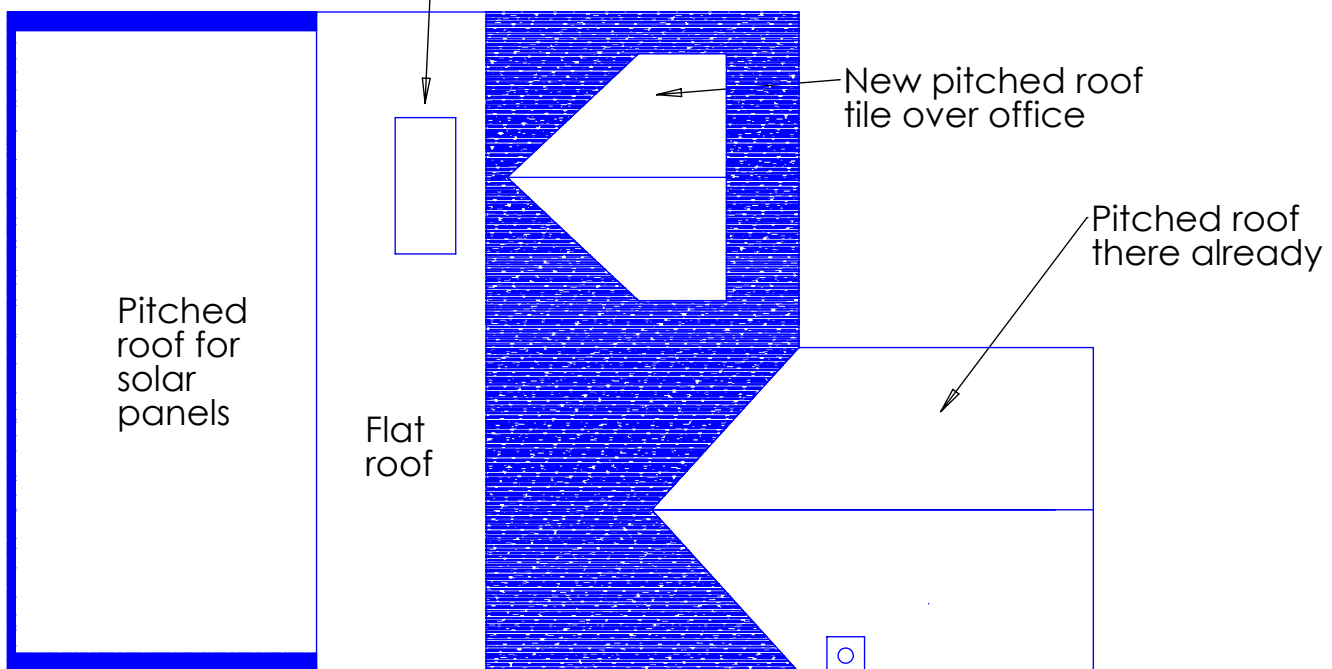

Roof

27 Grosvenor Gardens			
Date	Iss:	Drawing Number	Scale
20/01/2021	1	272021-1	1: 100