

Cavity trays fitted to all adjacent brickwork

Positive link of insulation

E.P.D.M rubber roof BBA  
approved to BS 476

Rooflight to be with triple glazed  
energy glass by 'Roofmaker'

Code 4 lead flashings at all  
junctions min. 150mm upstand



Continue cavity wall up to  
underside of roof deck

See engineers detail  
for roof trimmers

See engineers detail  
for beam specification

Maintain cavity min.225mm  
below d.p.c.

Min. 150mm

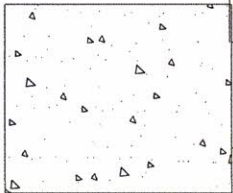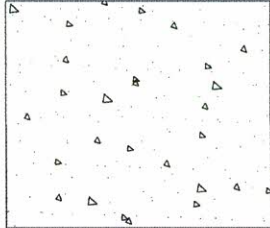

This drawing is for the purpose of planning and building control. Do not scale from this drawing for construction. The builder is responsible for checking on site all dimensions and relevant information prior to the commencement of work

PLAN2BUILDSUSSEX.CO.UK

Mr. & Mrs. Purdy  
38 Rose Green Road, Pagham  
West Sussex PO21 3EP  
SECTION AA  
Date: Dec 2020 Scale 1:20 Dwg.no.SE. 01