




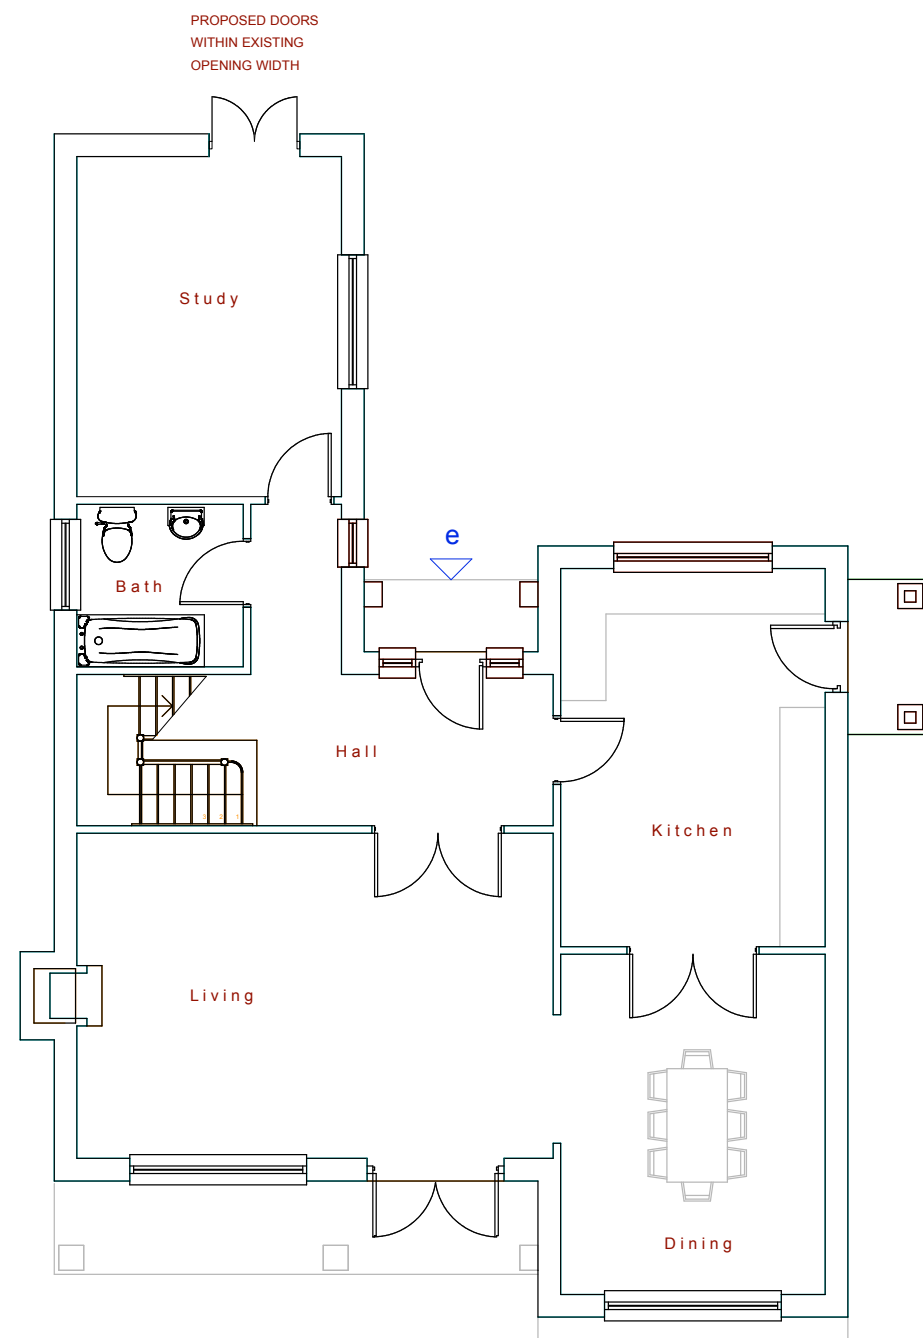


Proposed Ground Floor Plan at 1:100 scale

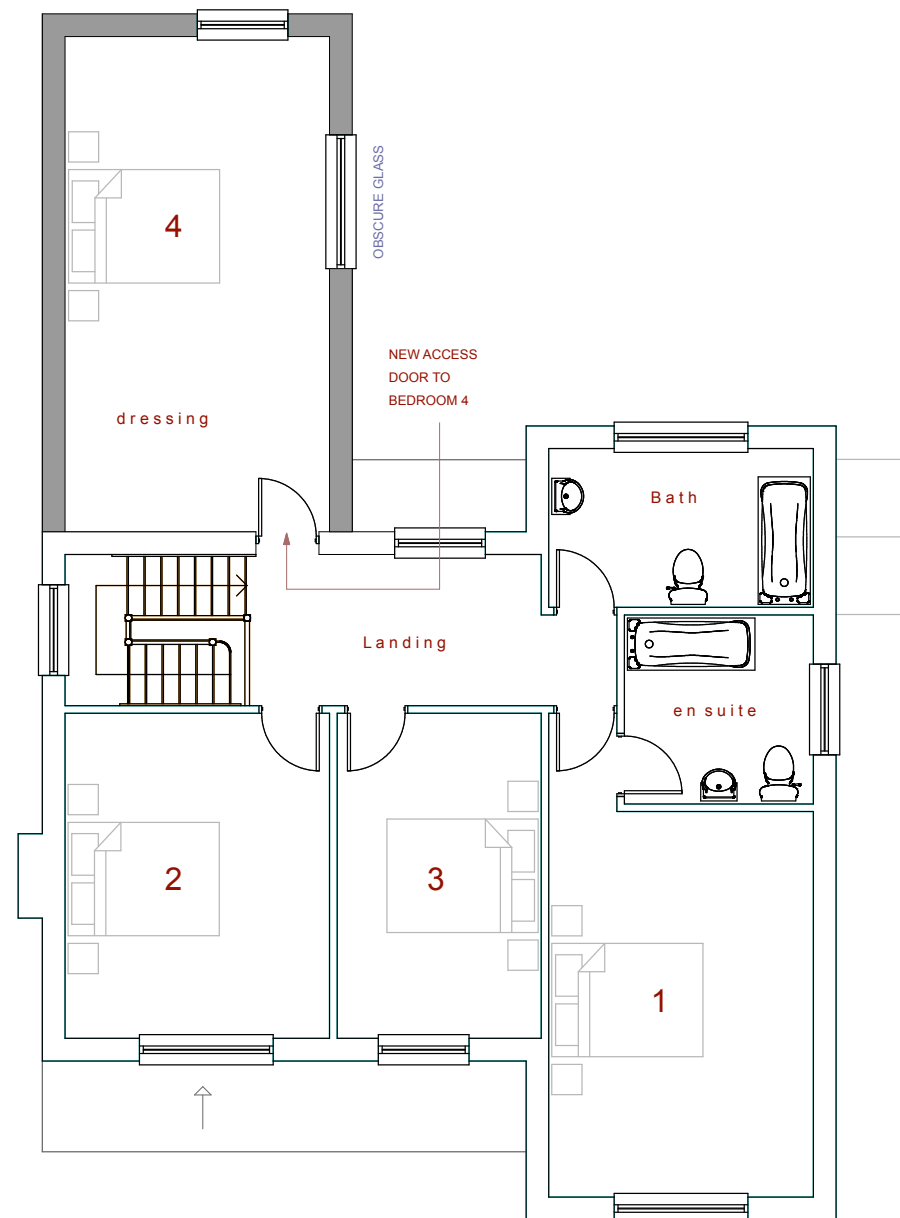

Proposed First Floor Plan at 1:100 scale

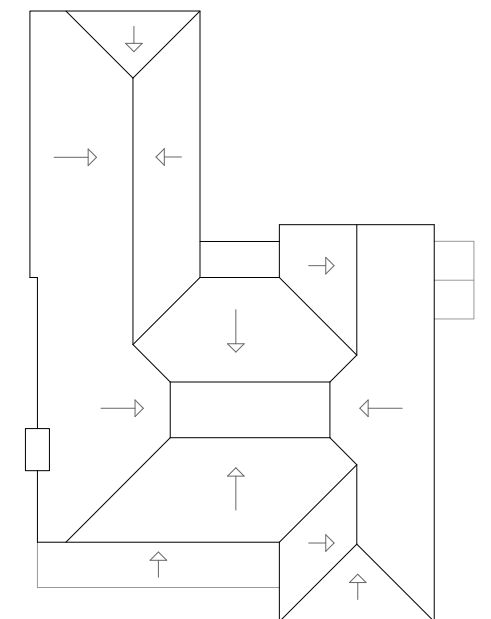

Proposed Roof Plan at 1:100 scale

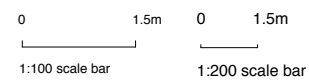

DRAWINGS & SCALE BAR ARE FOR PLANNING PURPOSES ONLY. THESE ARE NOT SURVEY DRAWINGS

[DESIGN INTENT](#)

REV A 17 12 21 - Obscure glass to FF side window

CLIENT	Mr & Mrs N Fooks	DRAWING	002 Proposed Floor Plans		CORINTHIAN ARCHITECTURAL DESIGN Main Road, Fishbourne, West Sussex. PO18 8BD 01243 576 078 > contact@corinthianan.co.uk > www.corinthianad.co.uk
SITE	31a The Drive, Aldwick	DATE	20 10 21	AUTHOR	
PROJECT	Proposed Extensions & Alterations	SCALE	1: 100 @ A3	STATUS	