


KINGSWAY

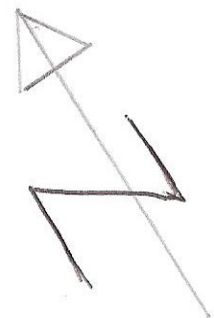

LINE OF EXISTING
NATIVE HEDGING

GRASS VERGE.

ADDITIONAL SUPPLEMENTARY
PLANTING OF UP TO 45 NEW
LAUREL, APPROX 60CM HIGH } ESTIMATED
RATE OF GROWTH
= 30CM PER YEAR



CONCRETE
FENCE POSTS
10CM SQ.

LENGTH OF NEW FENCE = 23 MTRS.

BRICK WALL

MONTEREY PINE
TREE

PRE-EXISTING OLD FENCE
ON WEST BOUNDARY

SCALE: 1:100
PLAN VIEW
AW/24/12