


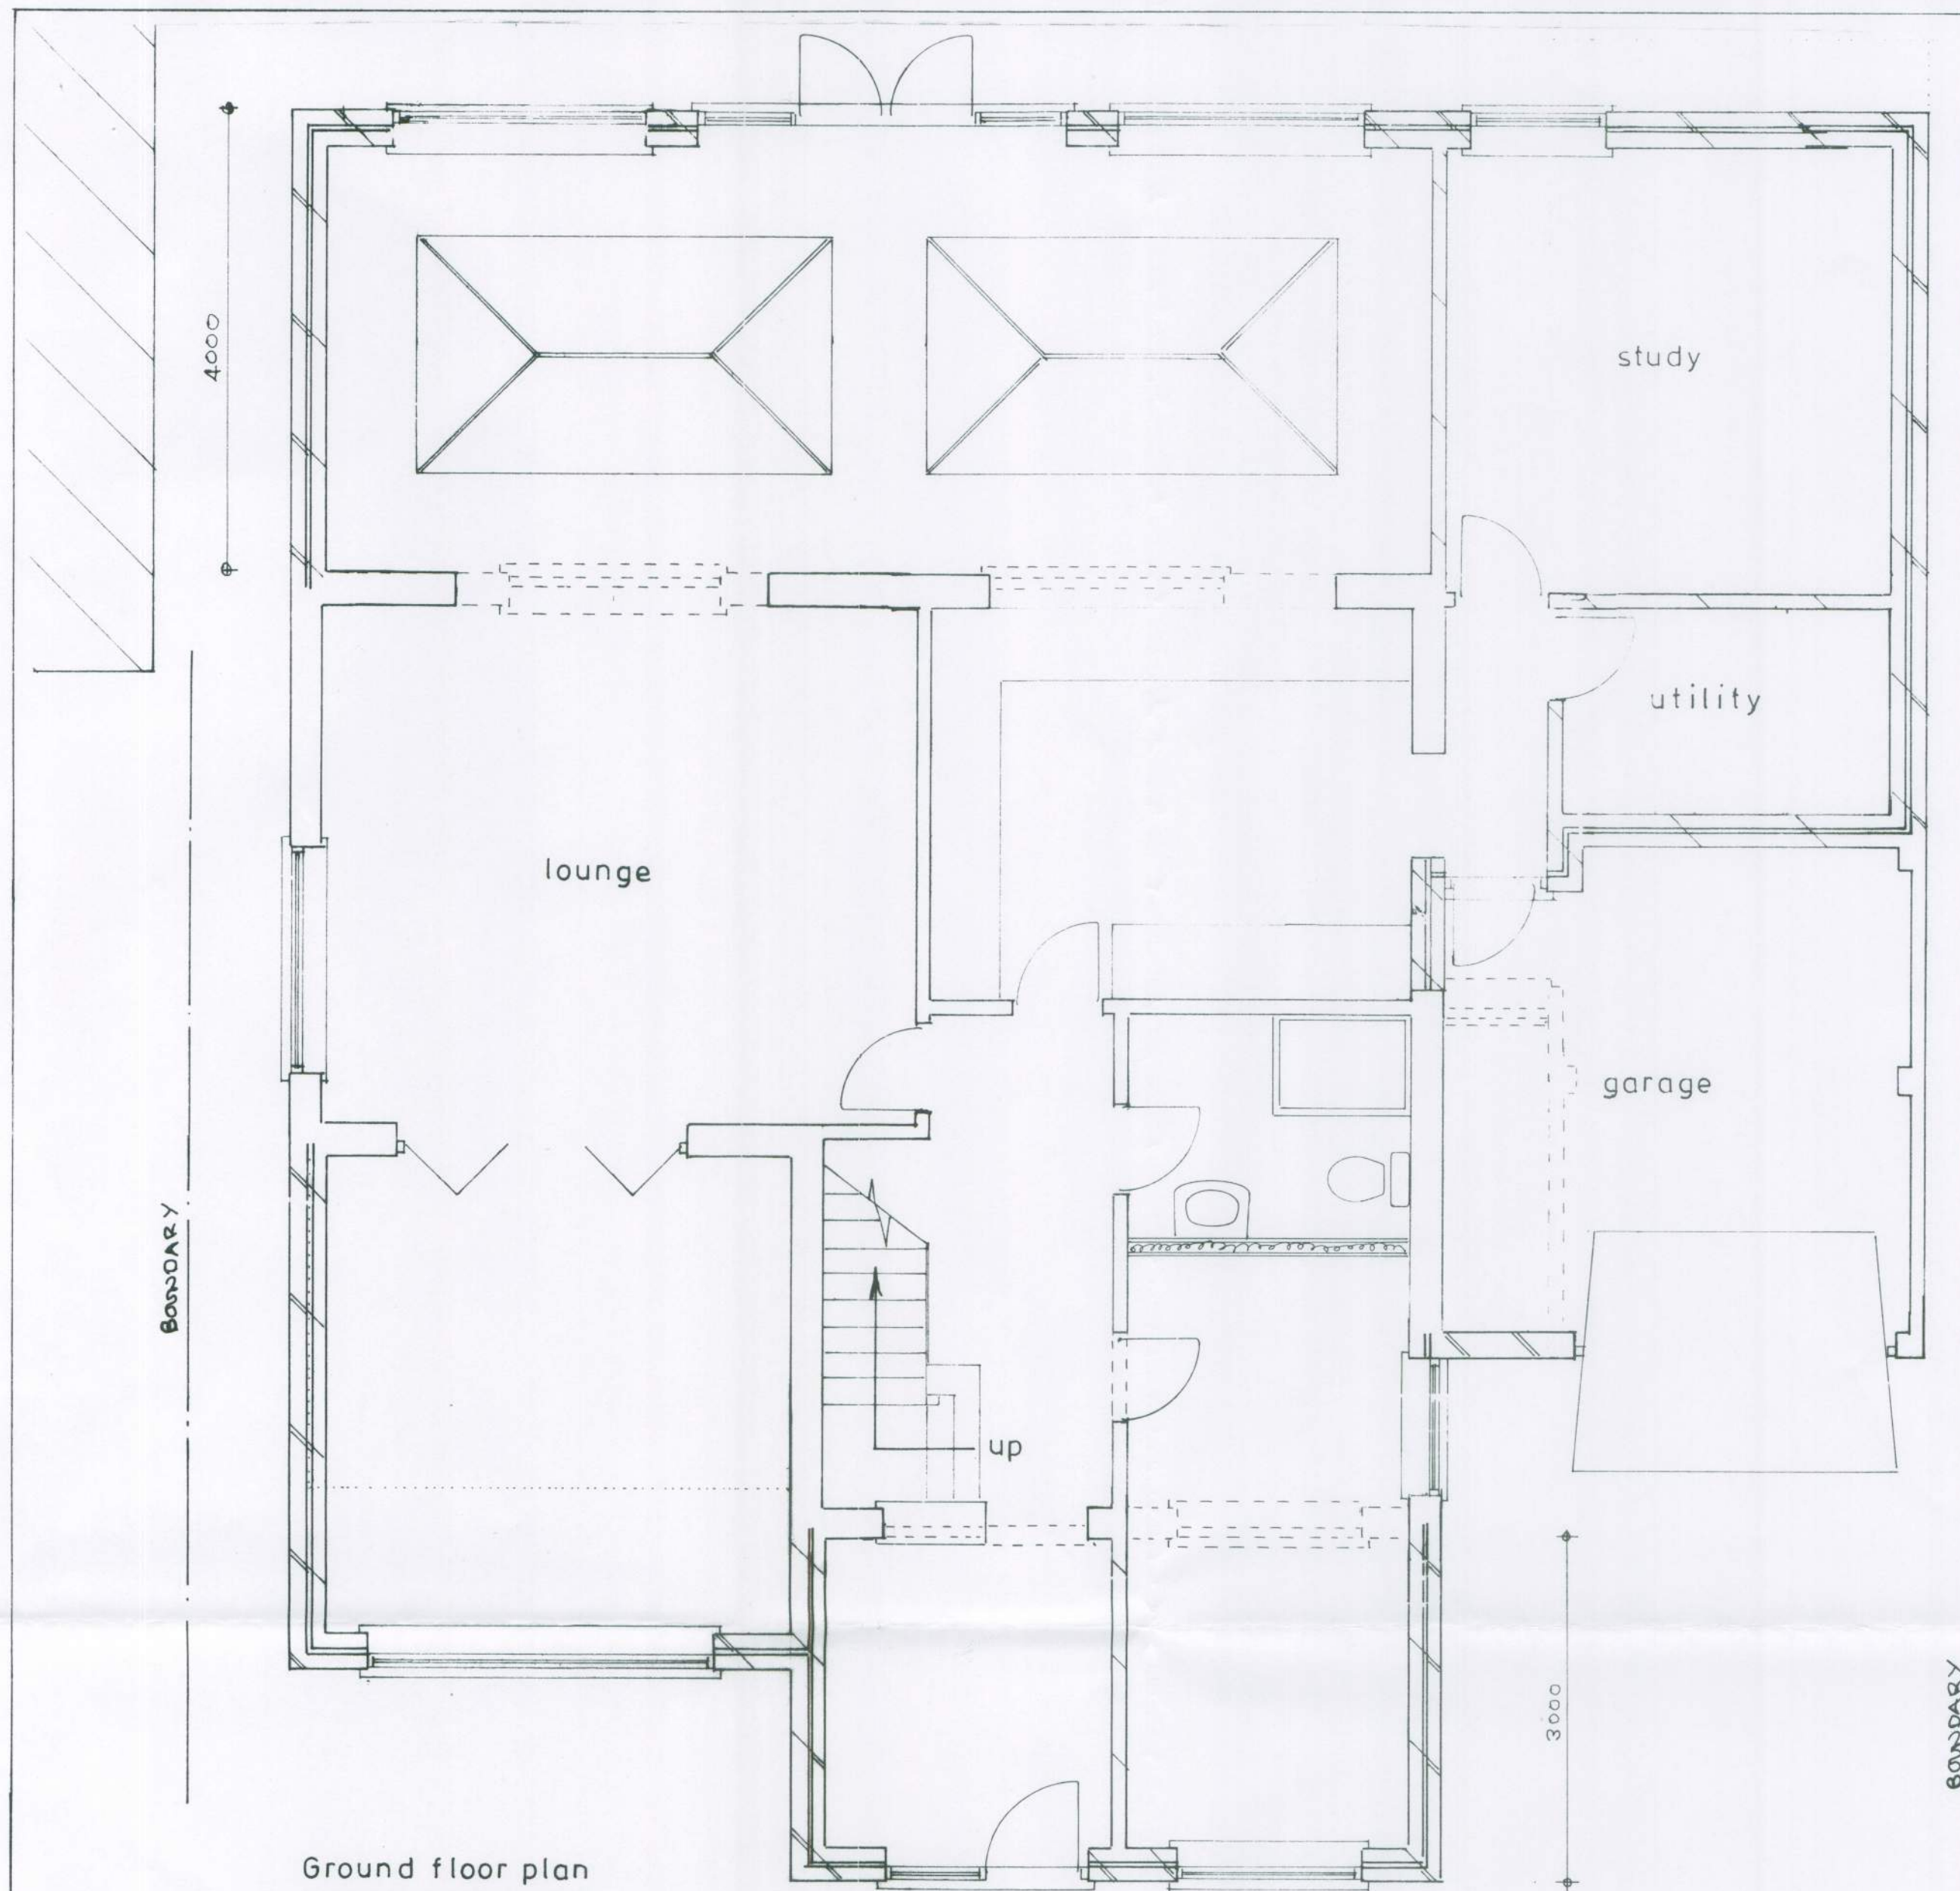

Proposed

PROPOSED TWO STOREY AND SINGLE STOREY EXTENSION AT 18, FISH LANE, BOGNOR REGIS FOR MR.D.STEVENS.

sheet 1 of 4

Bryan Butcher
Rainbow Cottage
Nyetimber Lane
Bognor Regis PO21 3JX
01243 266871
07973 233442
bryan.butcher@btinternet.com
www.bryanbutcher.com