



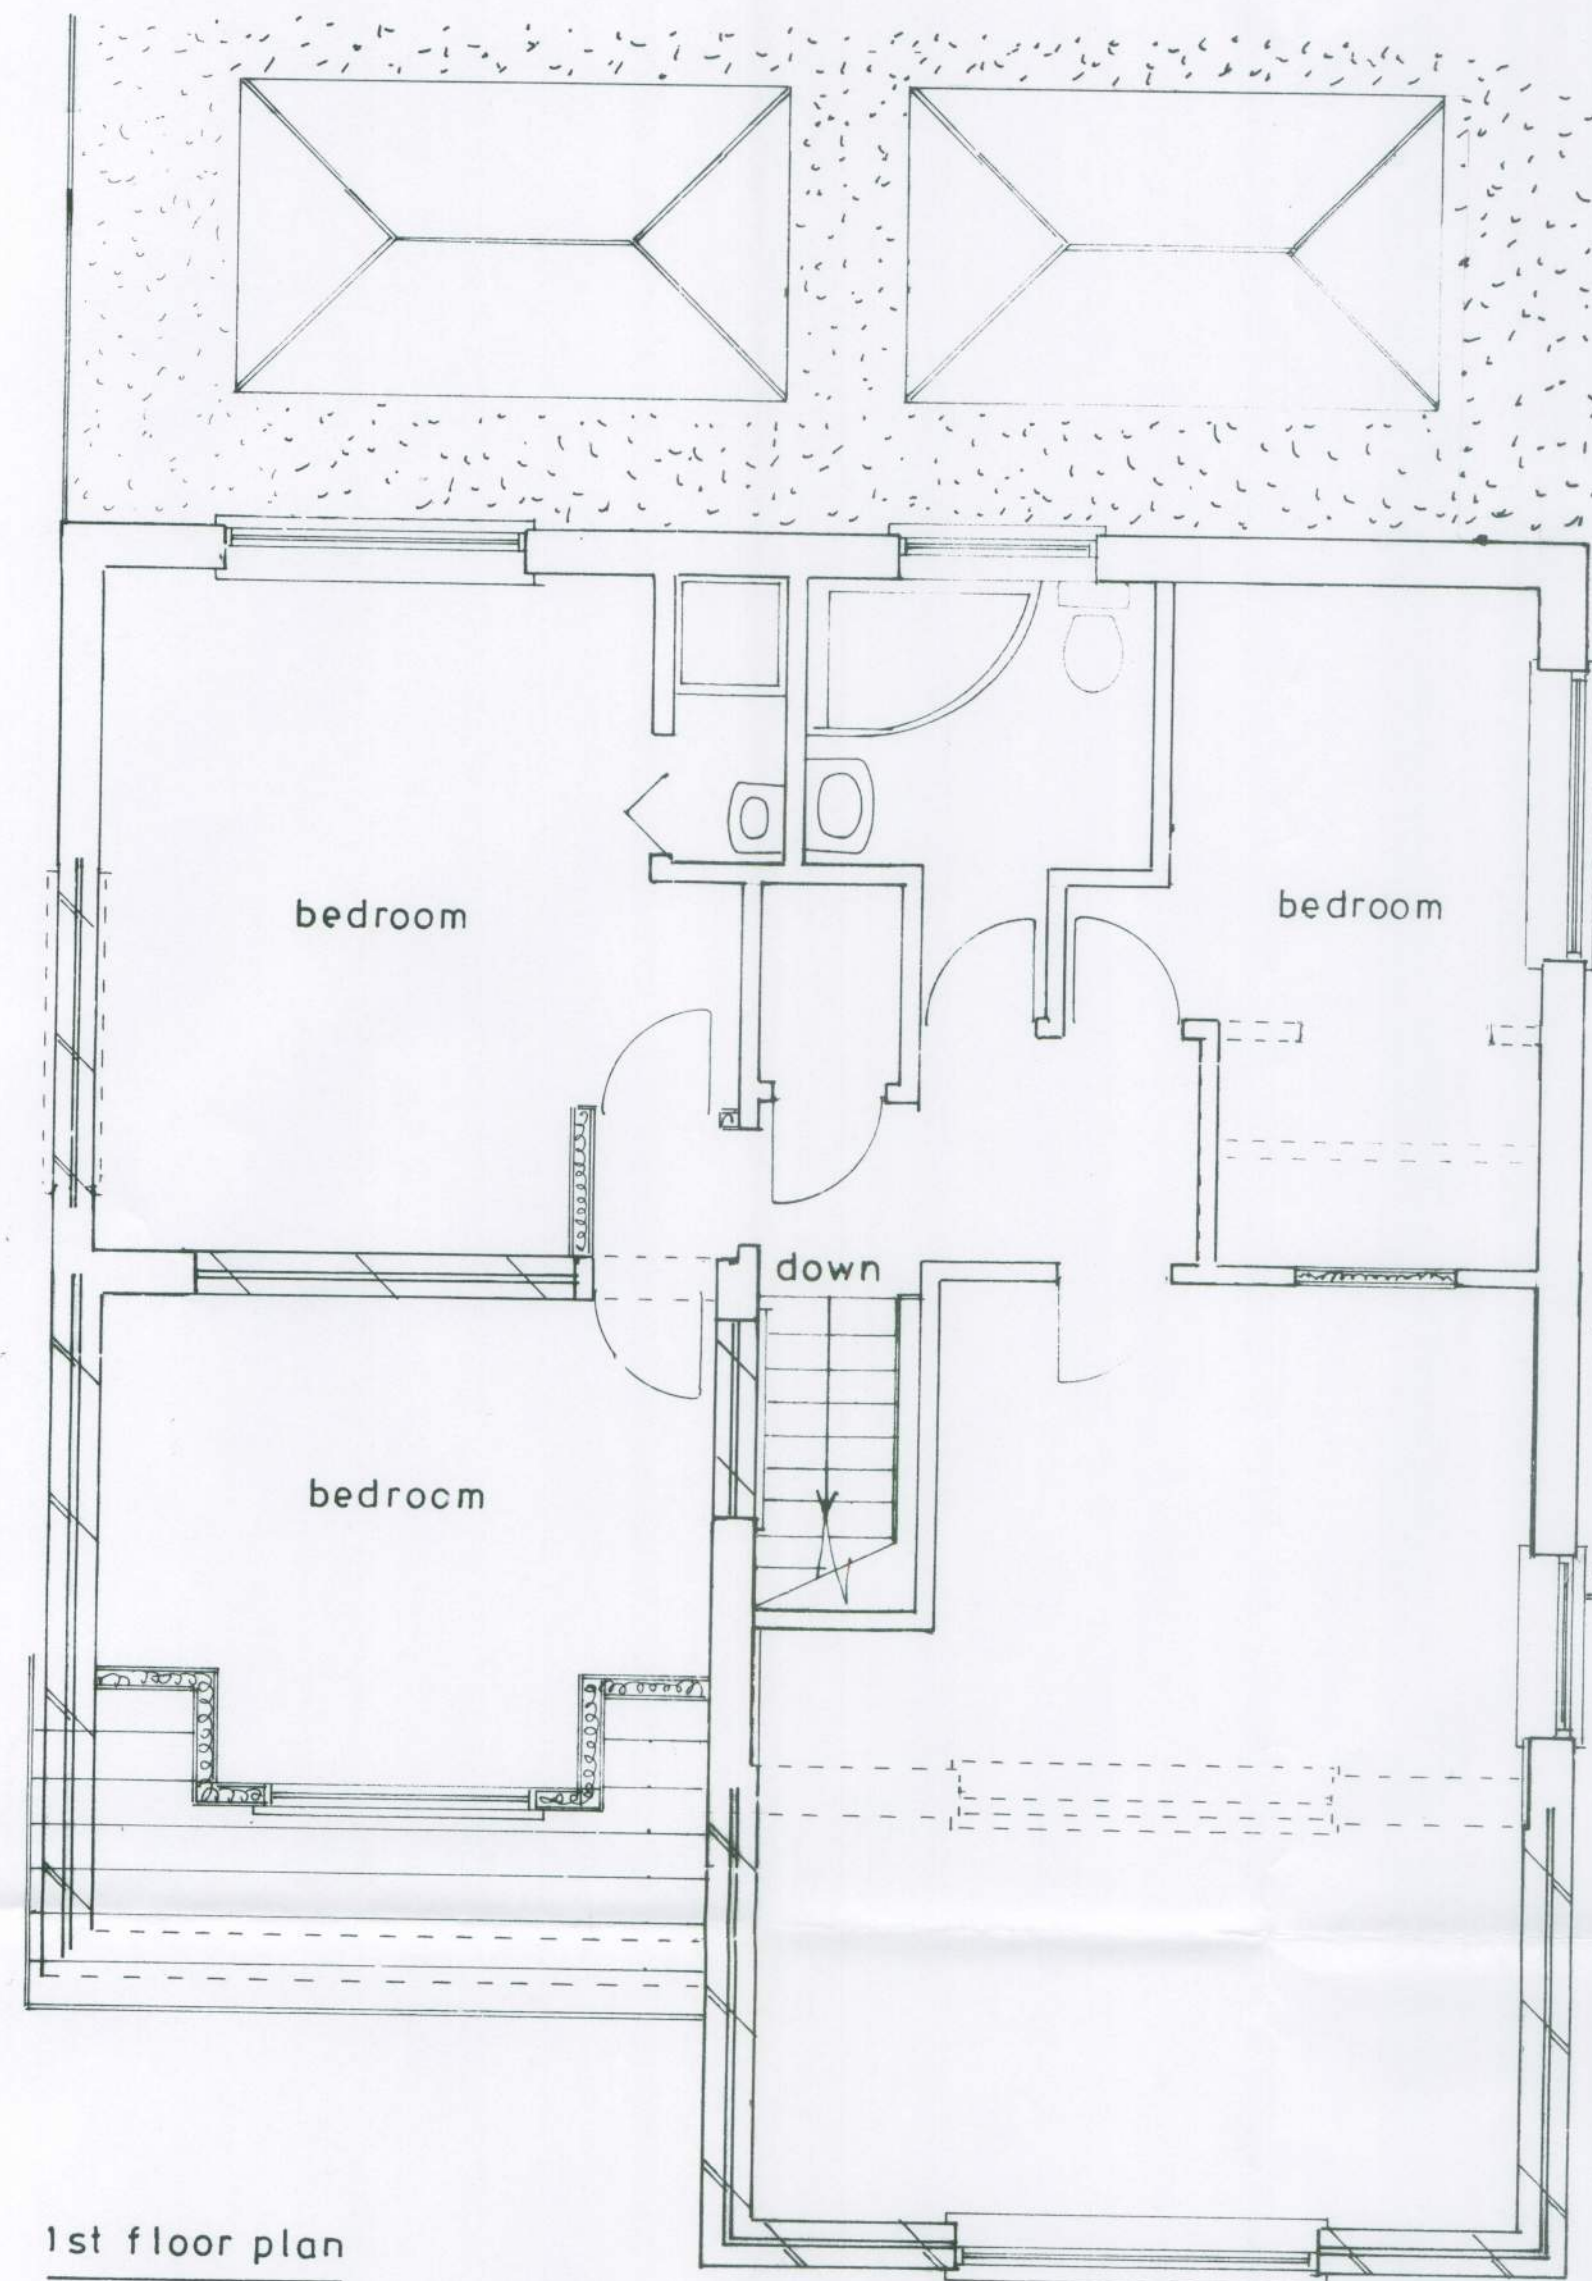


1st floor plan

1 : 50

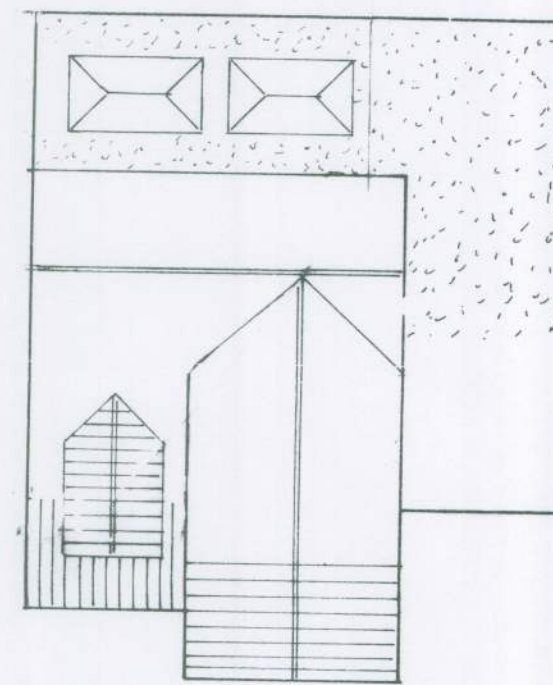

roof plan

1 : 200

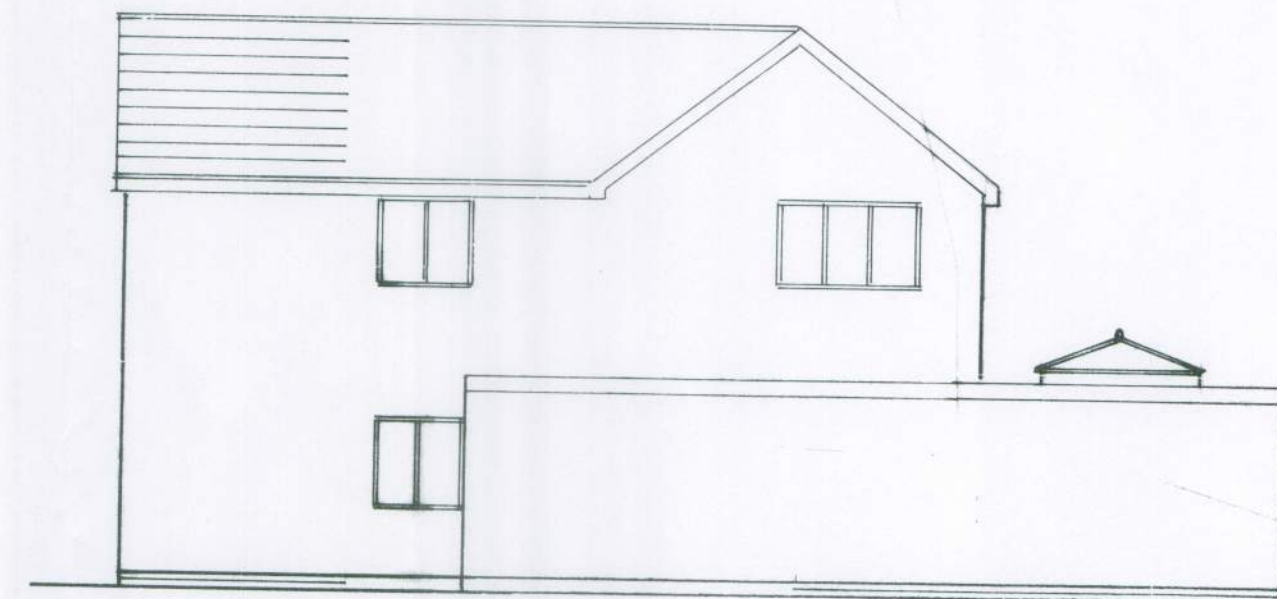


east


1 : 100



south

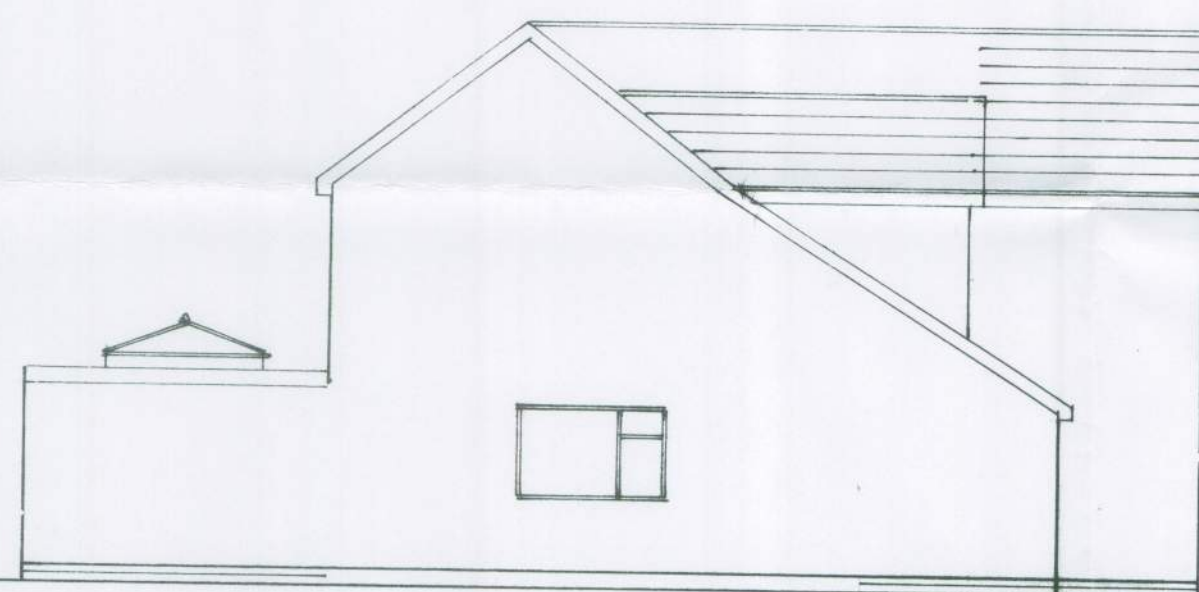

west

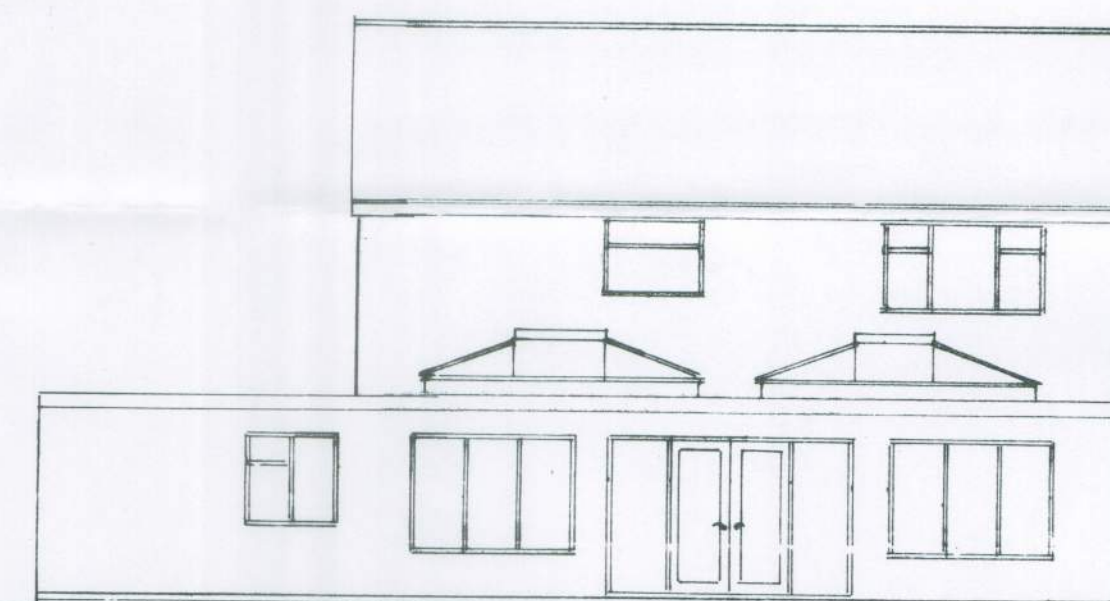

north

sheet 2 of 4

Proposed

PROPOSED TWO STOREY AND SINGLE STOREY EXTENSIONS AT 18, FISH LANE, BOGNOR REGIS FOR MR. D. STEVENS.

Bryan Butcher
Rainbow Cottage
Nyetimber Lane
Bognor Regis PO21 3JX
01243 266871
07973 233442
bryan.butcher@btinternet.com
www.bryanbutcher.com