



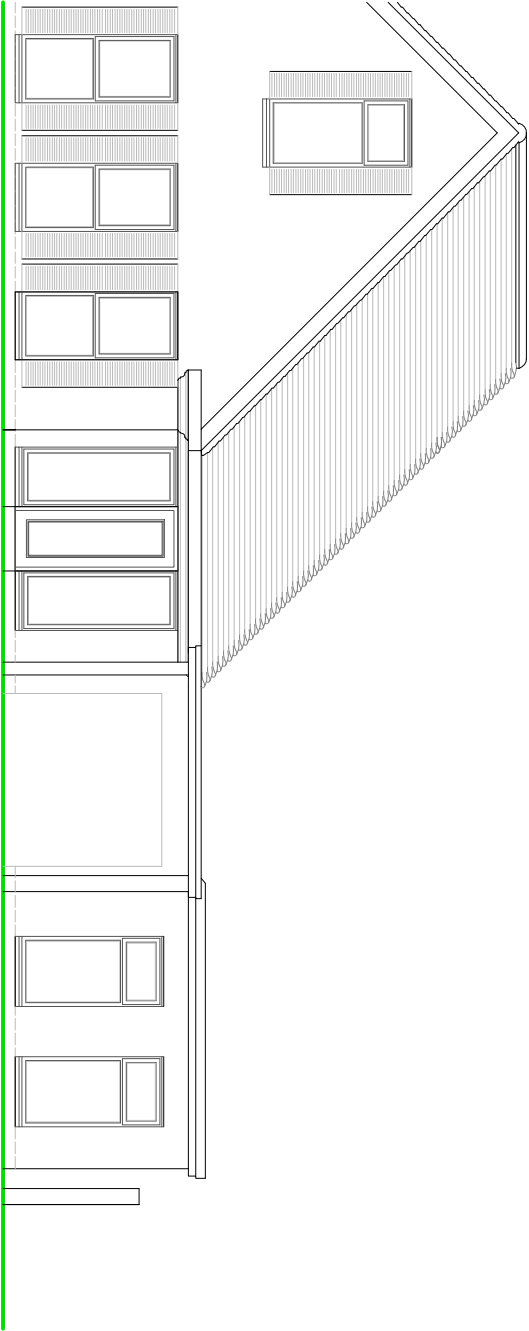


FRONT ELEVATION

NOTES

- ROOF - Plain tiles to pitched roof, felted flat roof elsewhere.
- WALLS - Face brick.
- WINDOWS/DOORS - White framed PVC double glazed units.

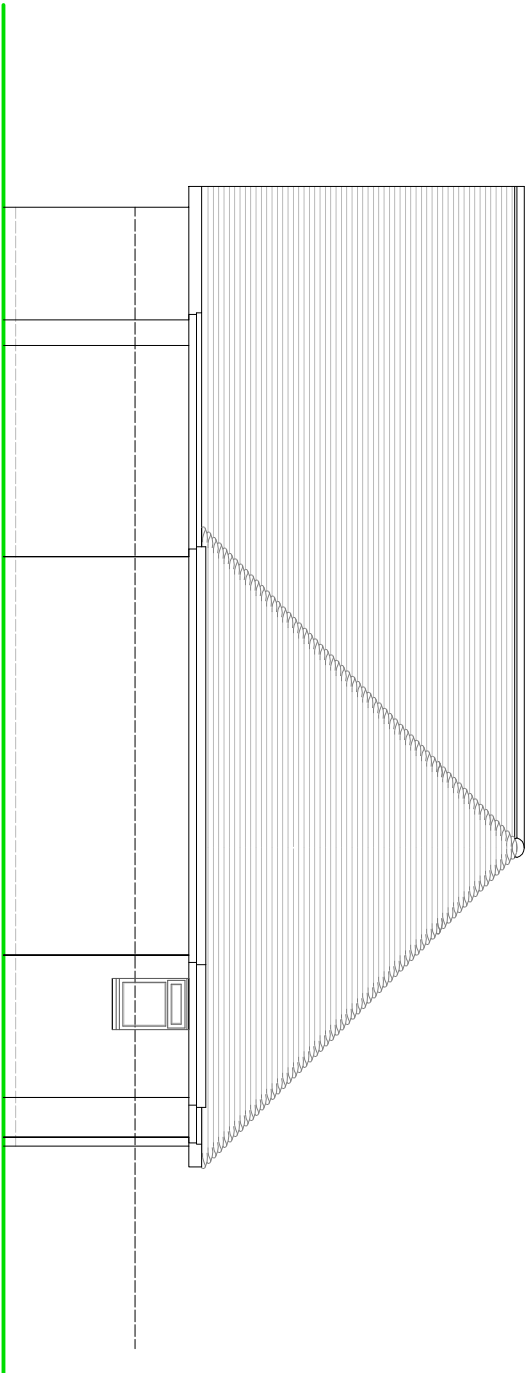

SIDE ELEVATION

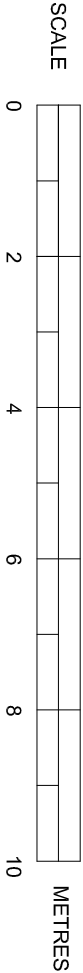

EXISTING ELEVATIONS

Scale 1:100 on A3

SUSSEX BUILDING CONSULTANCY LIMITED

12 ALDWICK PLACE, ALDWICK,
BOGNOR REGIS, WEST SUSSEX.

SCALE - 1/100 REV - DATE - 09/11/2021



LABC
partner
3 NORTHGATE ROAD
BOGNOR REGIS
PO21 5LZ
TEL - (01243) 861379