



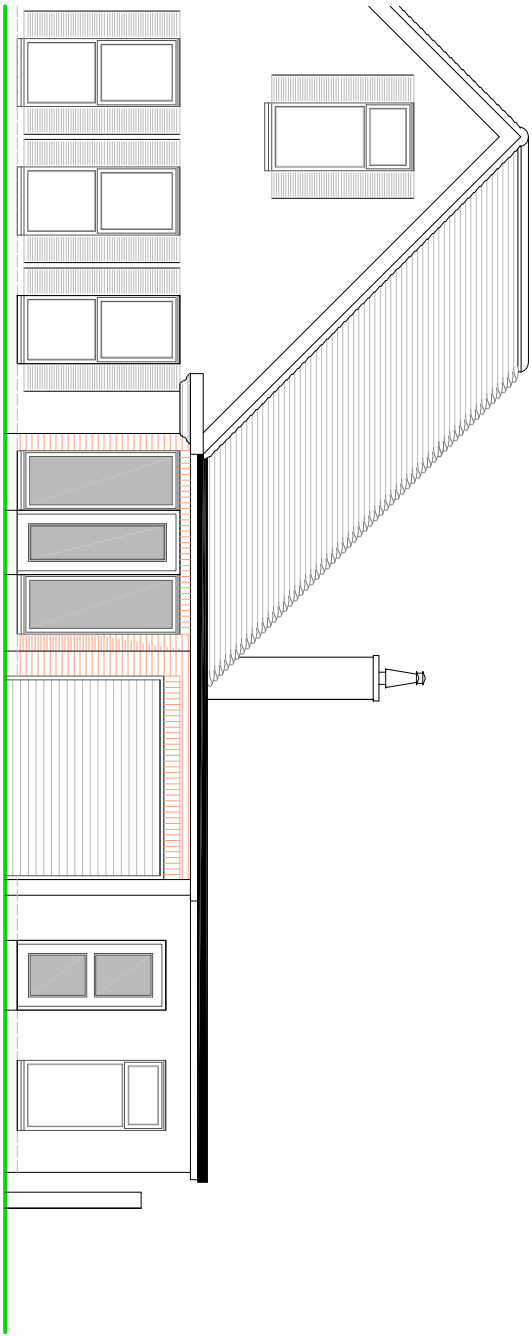

FRONT ELEVATION

- NOTES
- ROOF - GRP or felted flat roof covering.
 - WALLS - Face brick.
 - WINDOWS/DOORS - White framed PVC double glazed units.

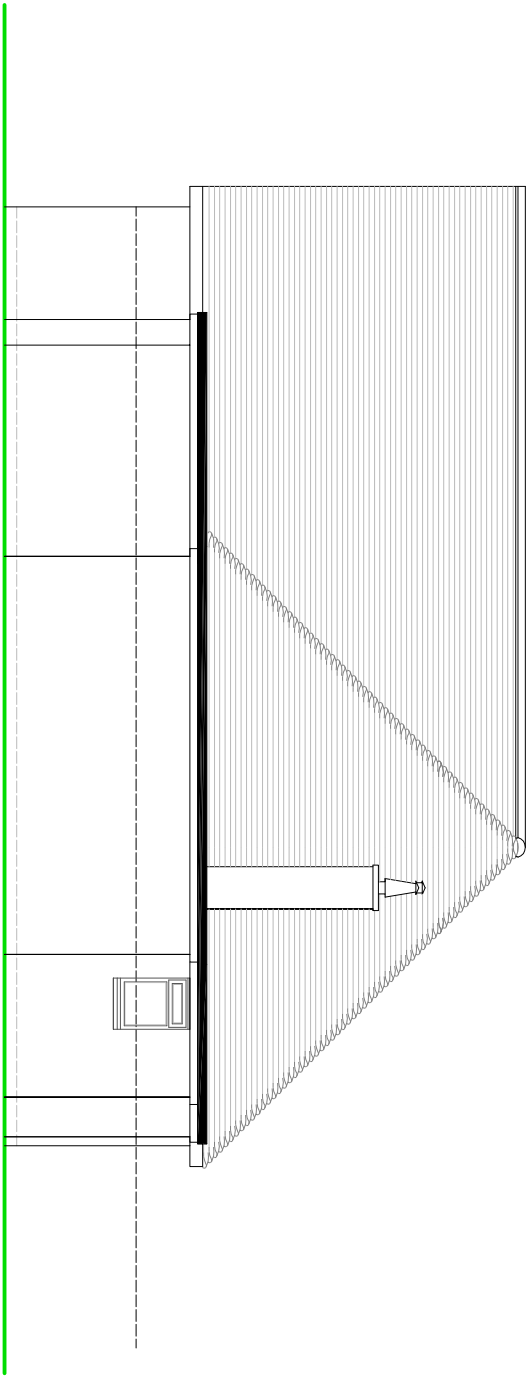

SIDE ELEVATION



PROPOSED ELEVATIONS

Scale 1:100 on A3

SUSSEX BUILDING CONSULTANCY LIMITED

12 ALDWICK PLACE, ALDWICK,
BOGNOR REGIS, WEST SUSSEX.

SCALE - 1/100 REV - DATE - 12/11/2021

LABC
partner
3 NORTHGATE ROAD
BOGNOR REGIS
PO21 3JZ
TEL - (01243) 861379