
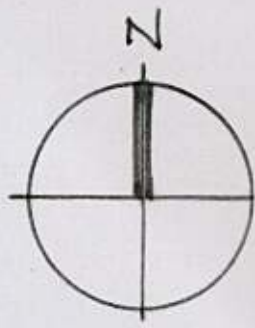
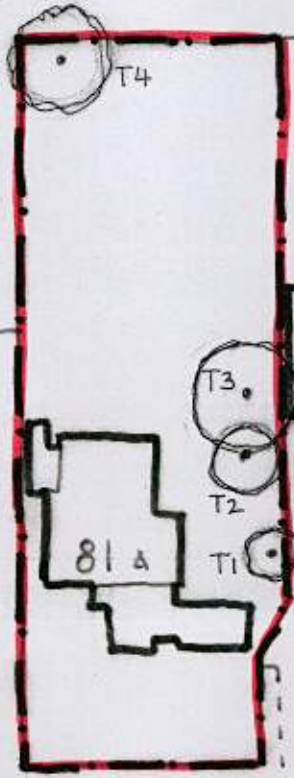
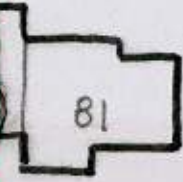



FIT THE BARN CLOSE

TREE SCHEDULE

- T1 - CONIFER THUJA
- T2 - ROBINIA
- T3 - EUCALYPTUS
- T4 - BIRCH

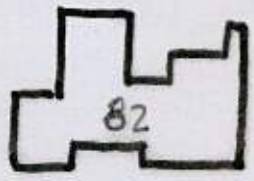

THE FAIRWAY

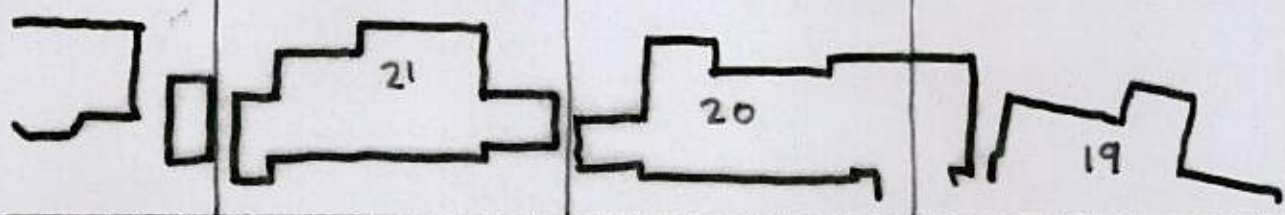

BAY WALK

LOCATION PLAN

81A THE FAIRWAY

ALDWICK W. SX PO21 4EX

DRW. N° 02

SCALE 244

1:500