

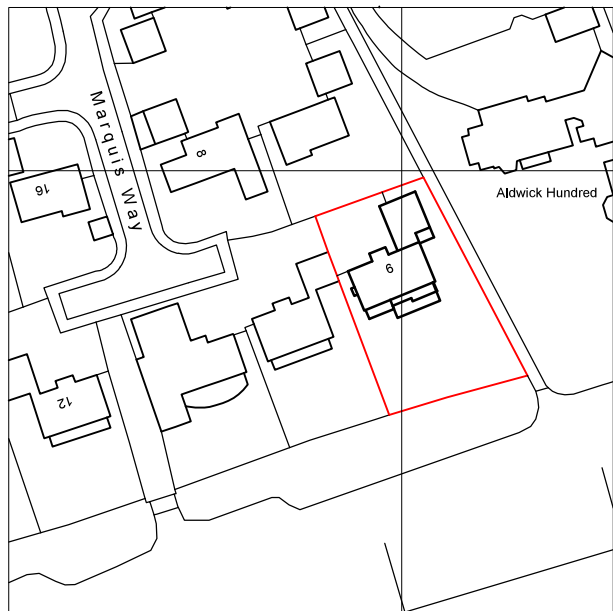


This drawing and its contents are the strict copyright of
Architectura Design. No reproduction without permission.
Do not scale. Written dimensions to be used where given.
All dimensions and details to be checked on site.
FOR PLANNING PURPOSES ONLY


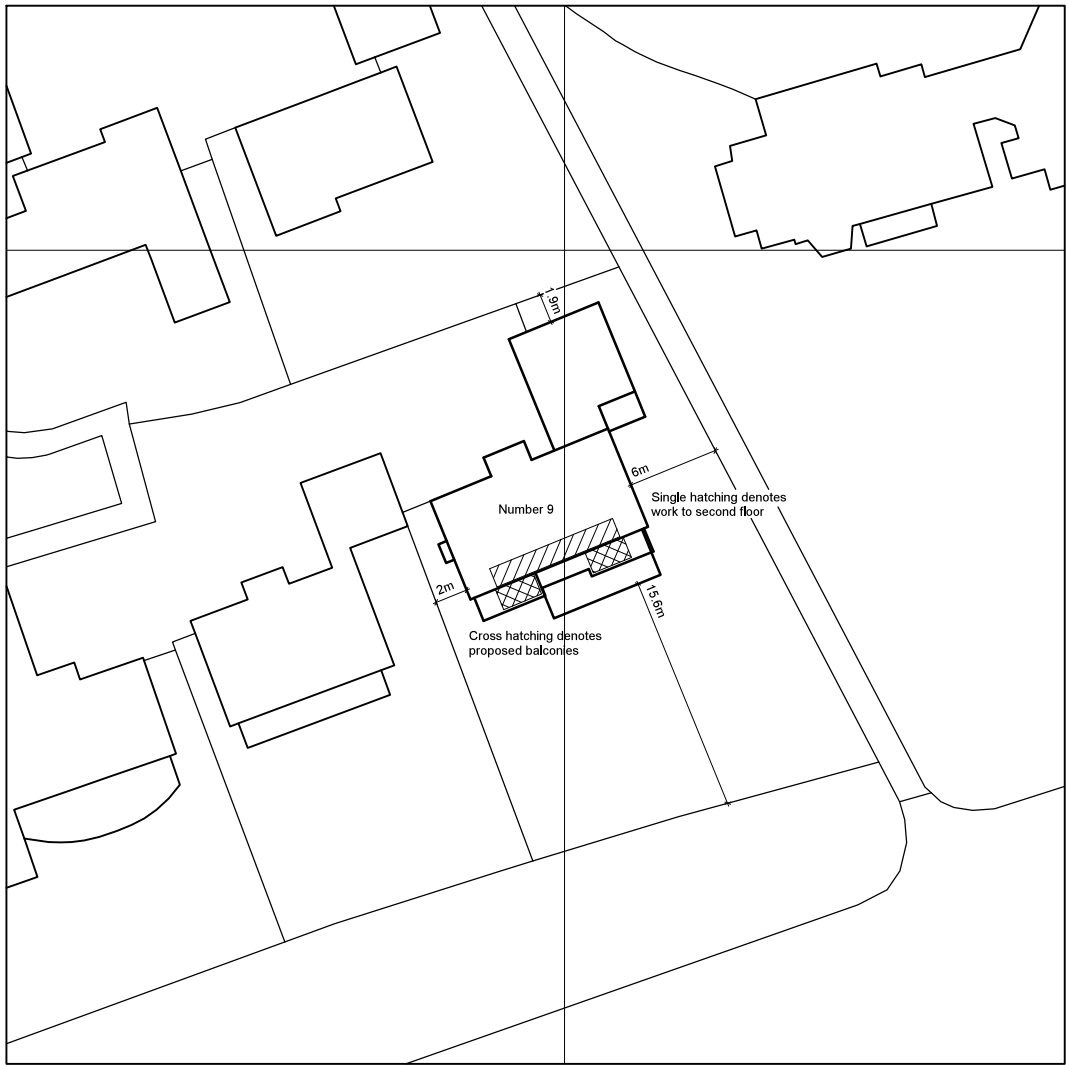


Location Plan
Scale 1 : 1 2 5 0

Serial Number 229873
©Crown Copyright and database right 2021
Ordnance Survey License: 100048957
Reproduction in whole or part is prohibited
without the prior permission of Ordnance Survey

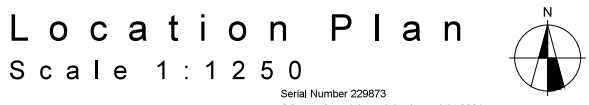

Block Plan
Scale 1 : 5 0 0

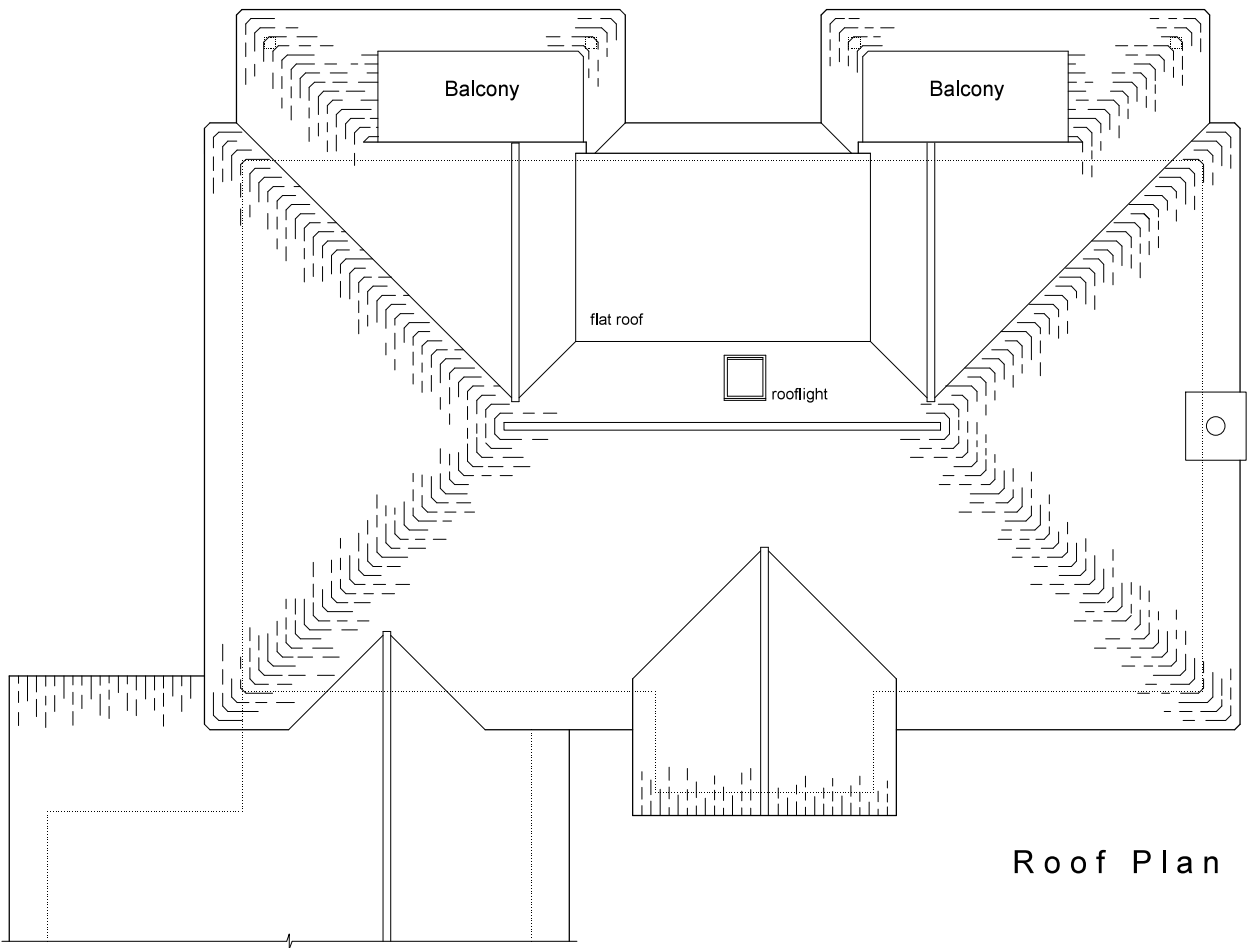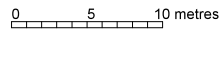

Roof Plan

0 1 2 3 4 metres

Architectura
Architectural Design & Drawing Service

Proposed Alterations
at 9 Marquis Way, Bognor Regis
for Mr and Mrs P Sims

Drawing P02 December 2021 Scale 1:100 / 1:500 / 1:1250 @ A3
Proposed Drawing - First & Second Floor Plan and Elevations