




This drawing and its contents are the strict copyright of Architectura Design. No reproduction without permission. Do not scale. Written dimensions to be used where given. All dimensions and details to be checked on site. FOR PLANNING PURPOSES ONLY

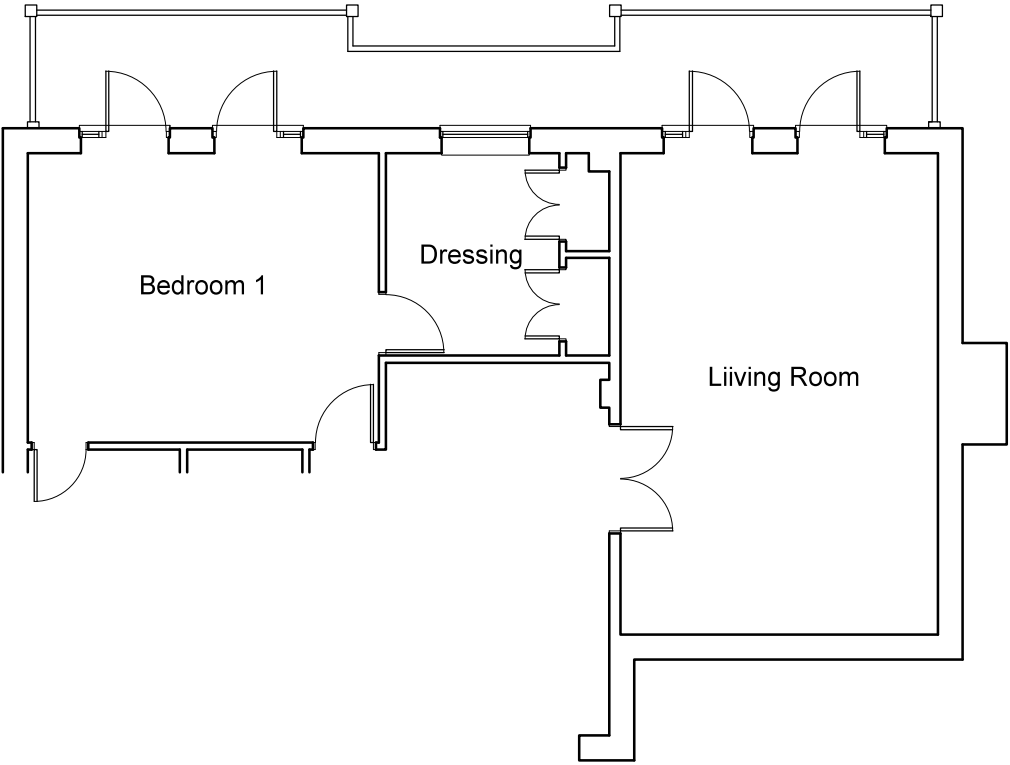

First Floor Plan

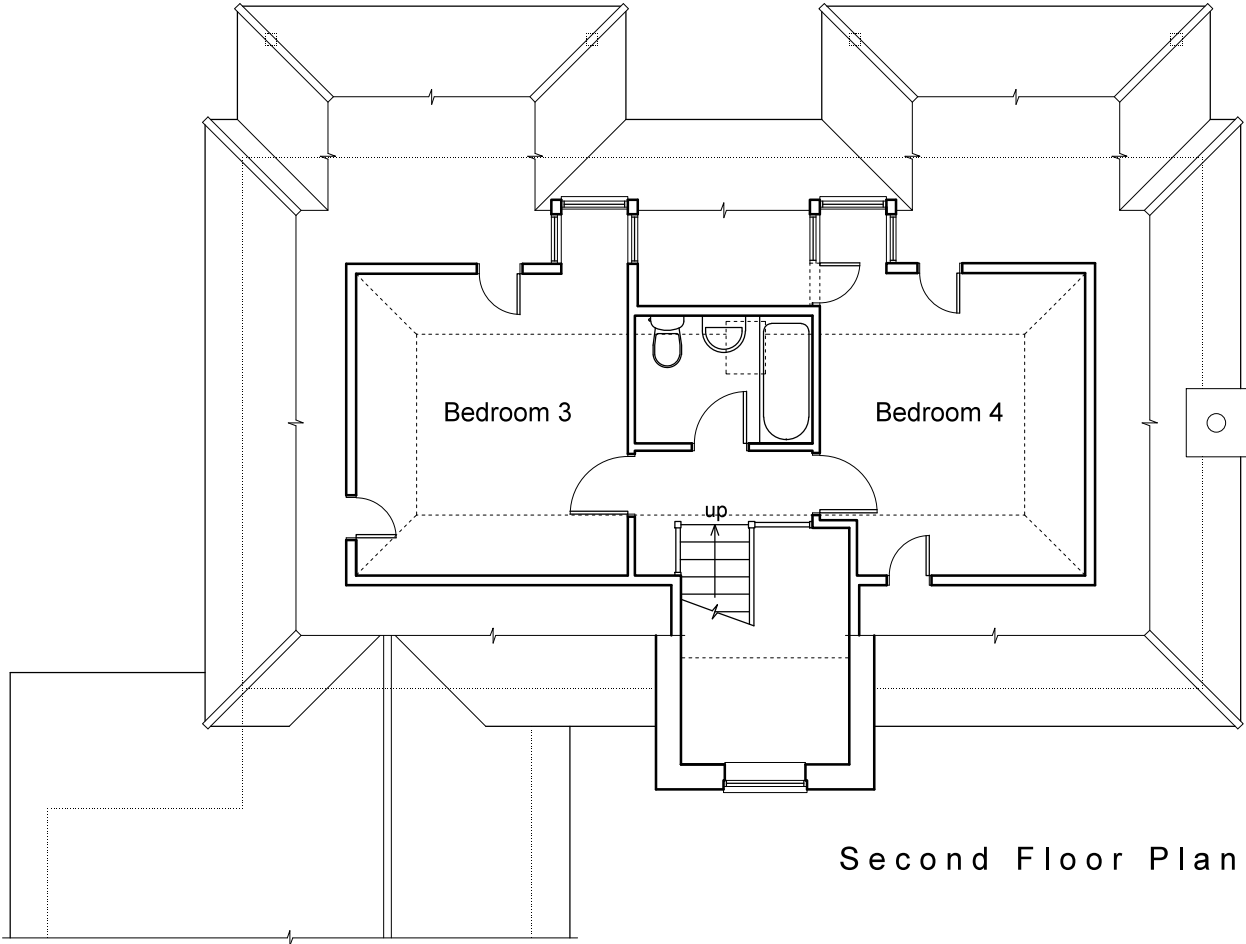

Second Floor Plan

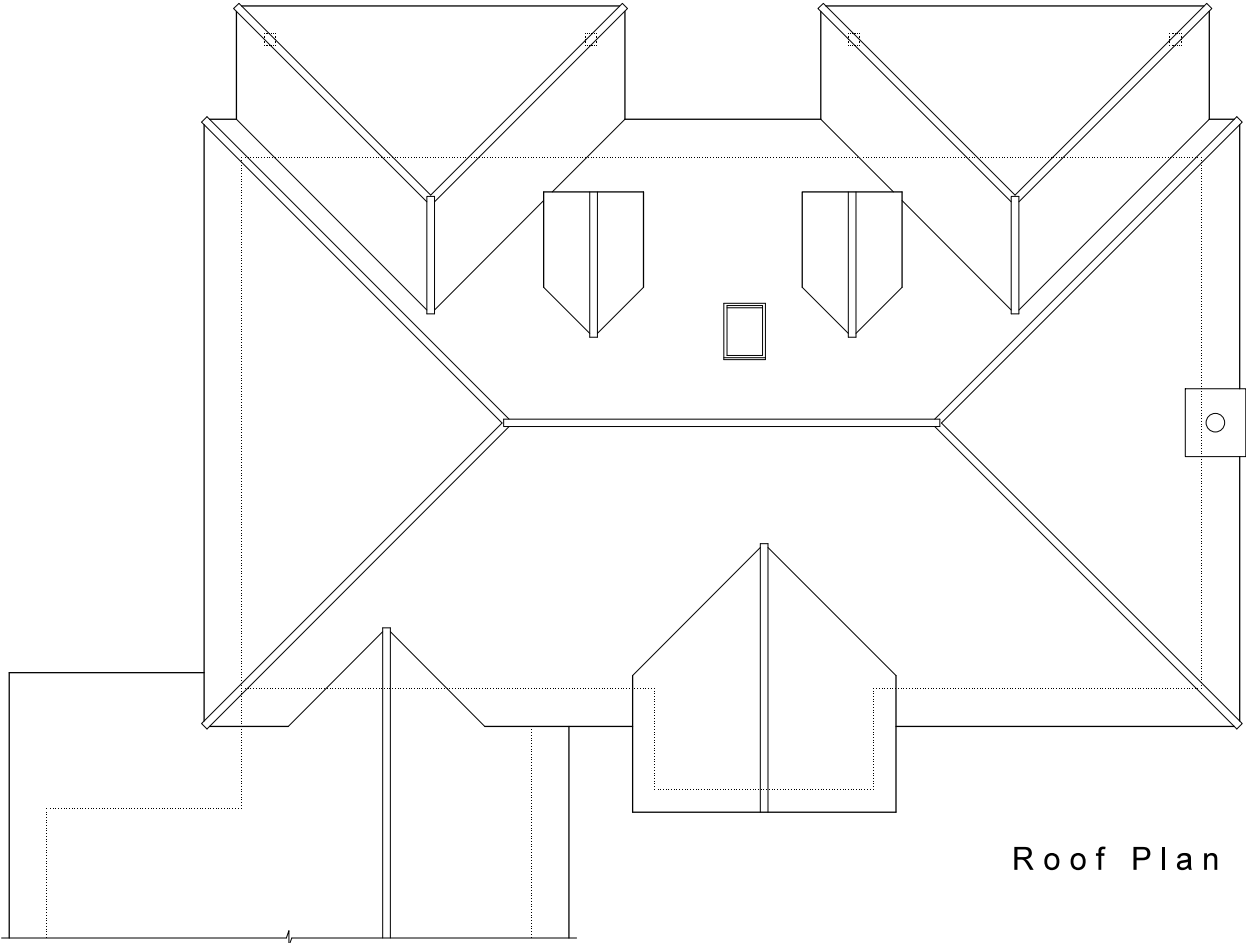

Roof Plan



Architectura
Architectural Design & Drawing Service

Proposed Alterations
at 9 Marquis Way, Bognor Regis
for Mr and Mrs P Sims
Drawing S01 October 2021 Scale 1:100 @ A3
Survey Drawing - First & Second Floor & Roof Plans