


This drawing and its contents are the strict copyright of Architectura Design. No reproduction without permission. Do not scale. Written dimensions to be used where given. All dimensions and details to be checked on site. FOR PLANNING PURPOSES ONLY




South East Elevation




North East Elevation

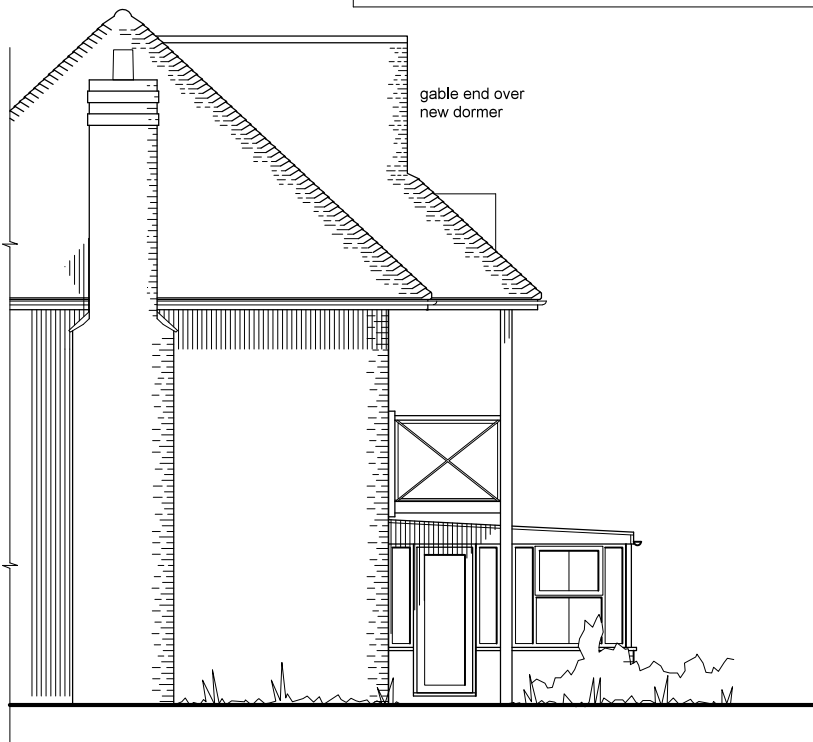


South West Elevation

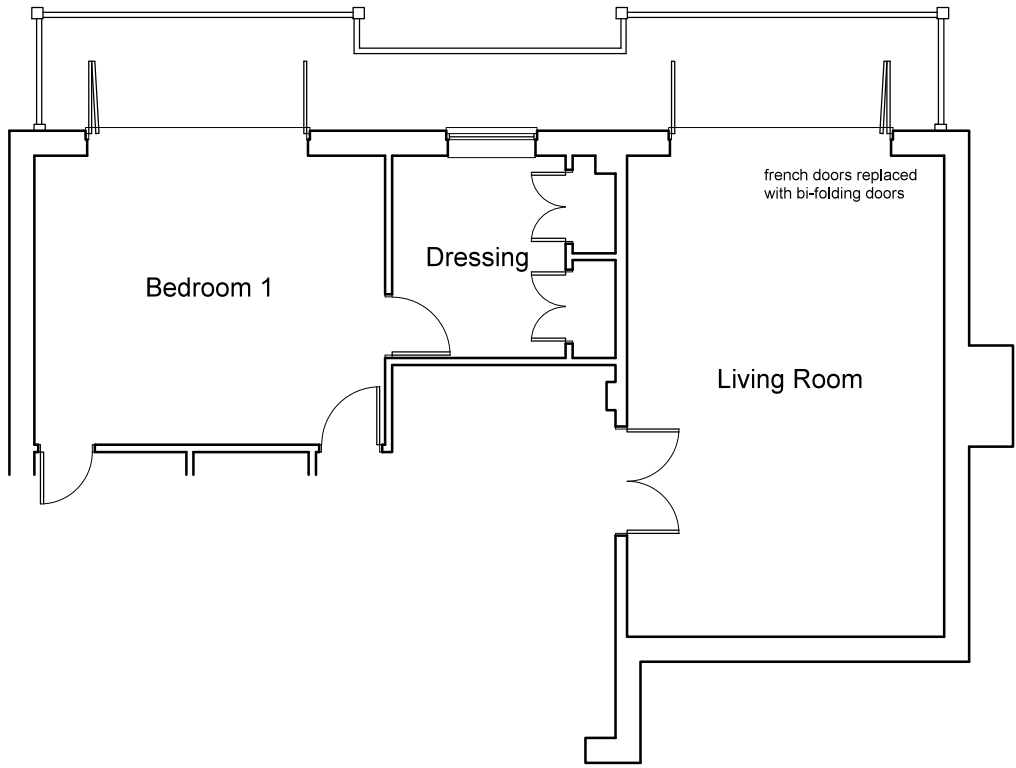

First Floor Plan

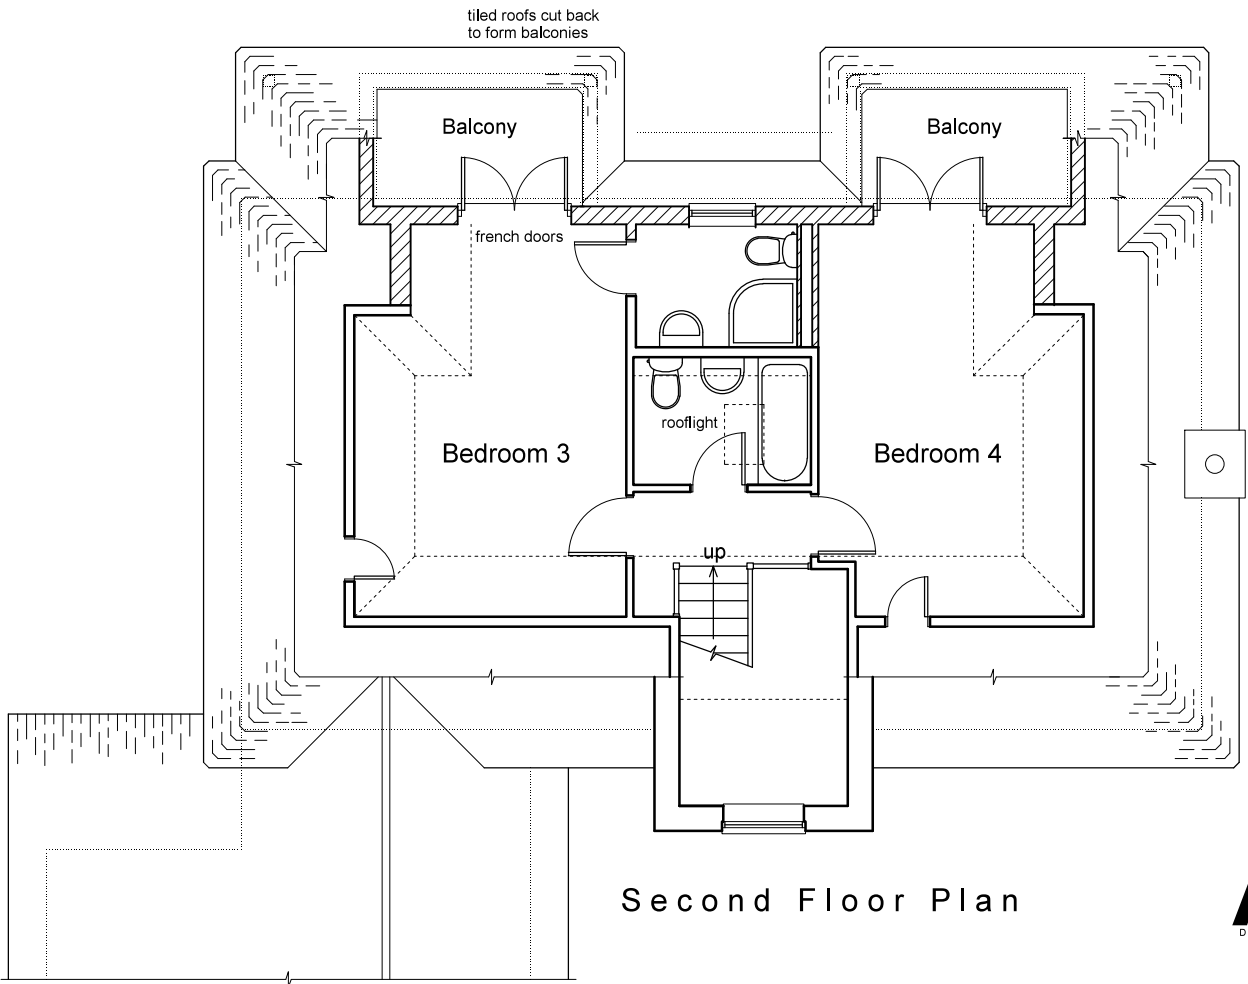

Second Floor Plan

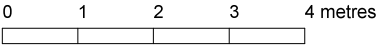

Architectura
Architectural Design & Drawing Service
Design

Proposed Alterations
at 9 Marquis Way, Bognor Regis
for Mr and Mrs P Sims
Drawing P01 December 2021 Scale 1:100 @ A3
Proposed Drawing - First & Second Floor Plan and Elevations