

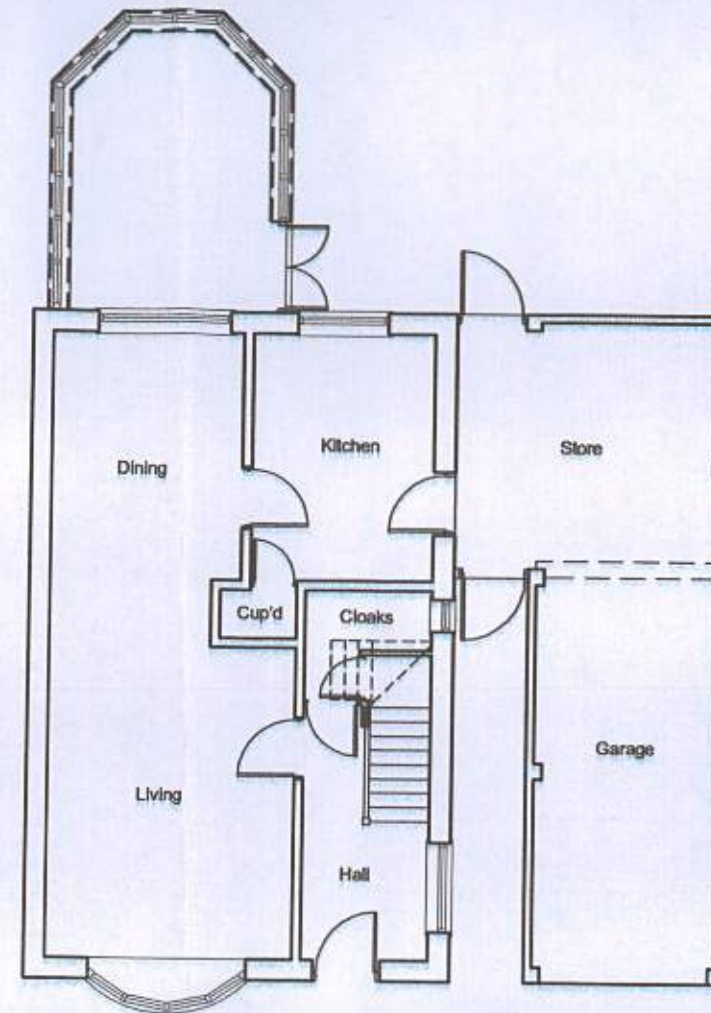



BLOCK PLAN (1:500)

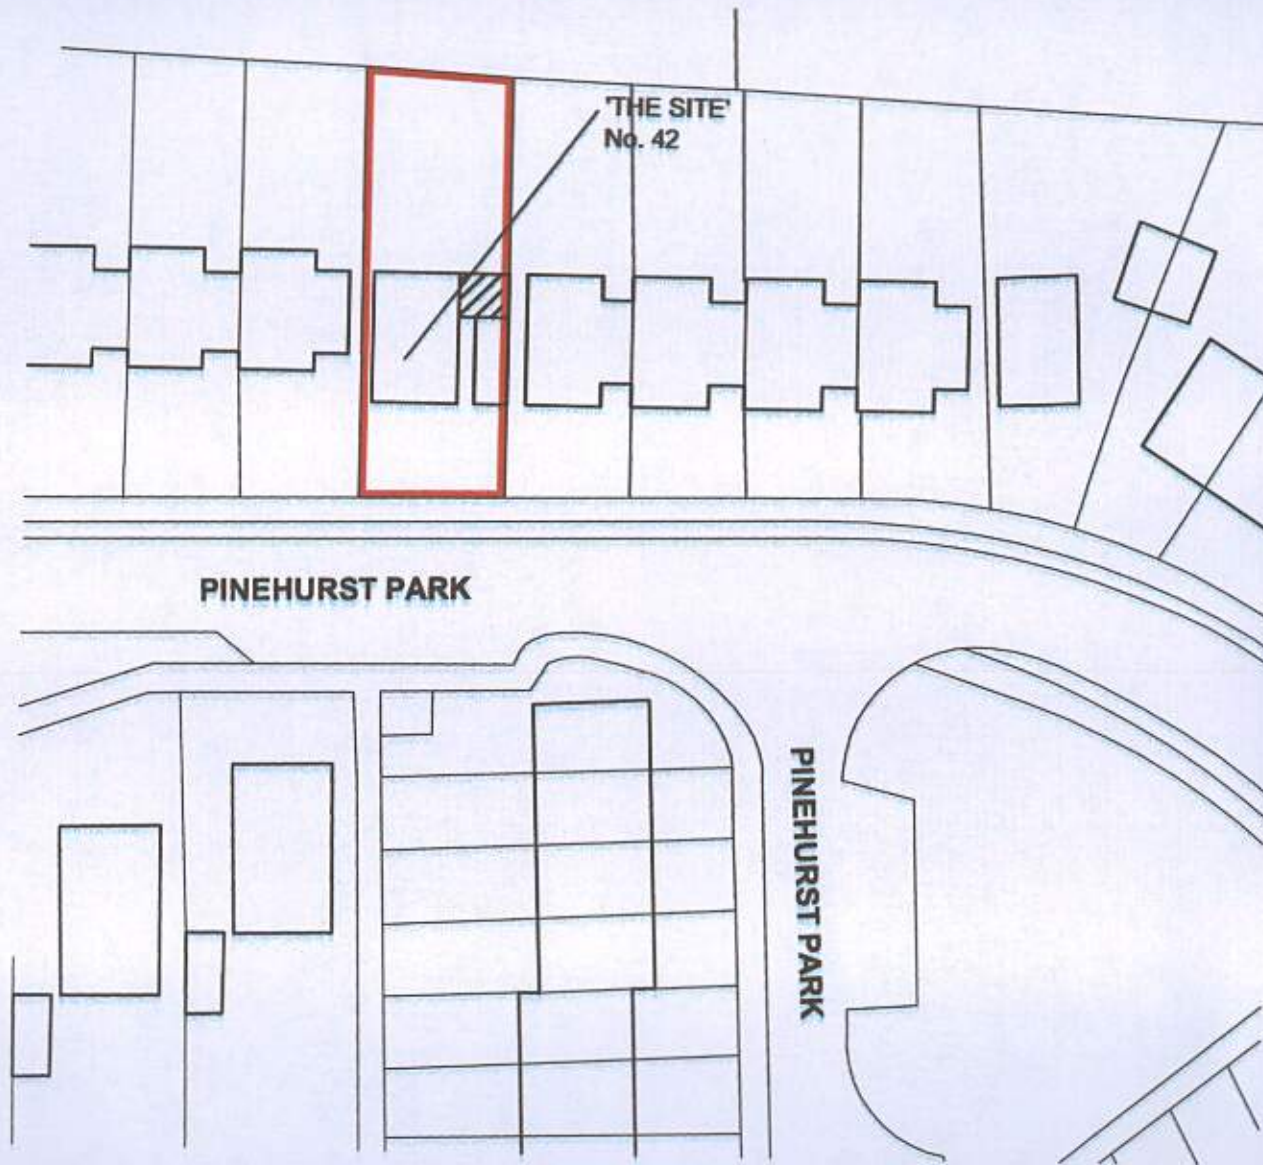


EXISTING GROUND FLOOR PLAN (1:100)

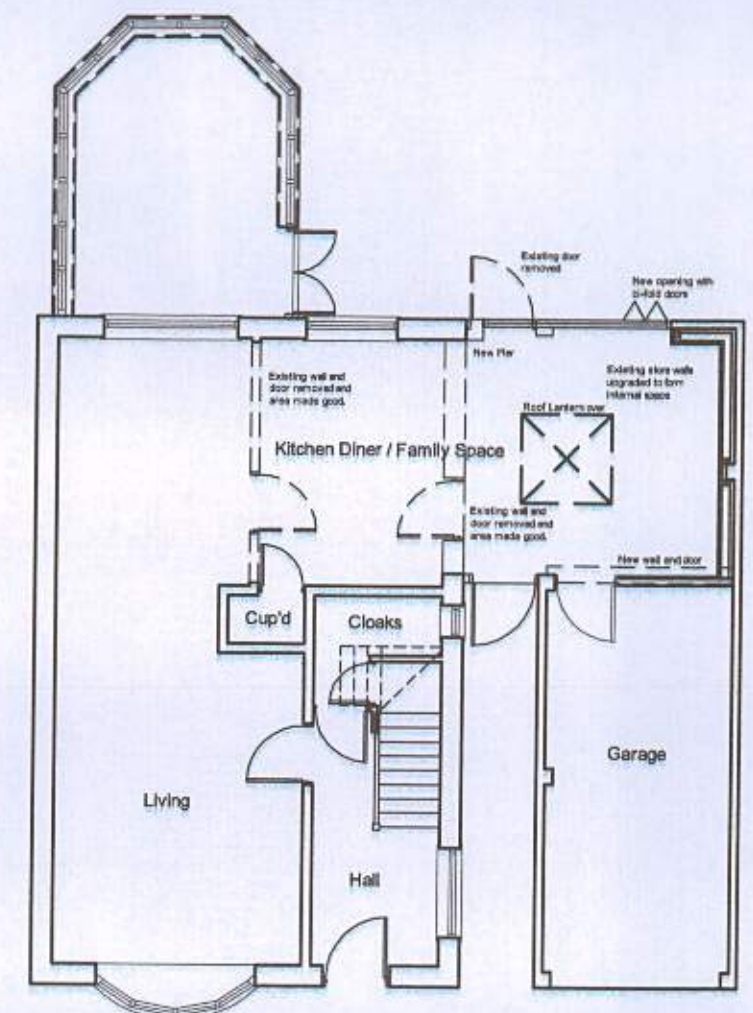

PROPOSED GROUND FLOOR PLAN (1:100)

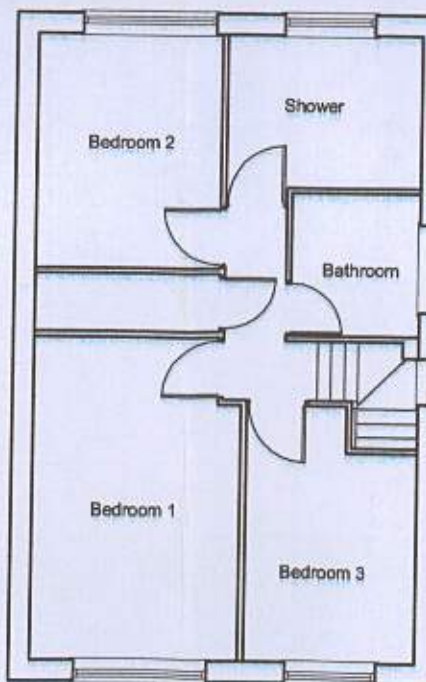

EXISTING FIRST FLOOR PLAN (1:100)

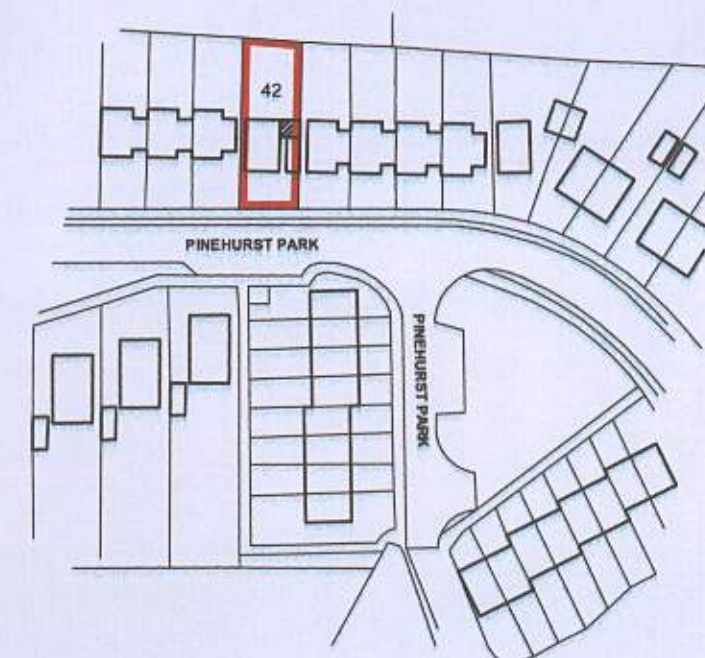

LOCATION PLAN (1:1250)

Client	Mr S. Nelmes		
Job	42 Pinehurst Park Roses Green, Bognor Regis West Sussex		
Drawing	Proposed Extension and Alterations Location, Site and Floor Plans		
Date	January 2015	Scale	As Noted at A3
Drawn By	Bev	Drawn No.	010115 / SL-30

Cube17 Limited, 19 Parkfield Avenue, Bognor Regis, West Sussex, PO21 3BW. Tel: 0747 771015 - email: info@cube17.co.uk
CUBE17