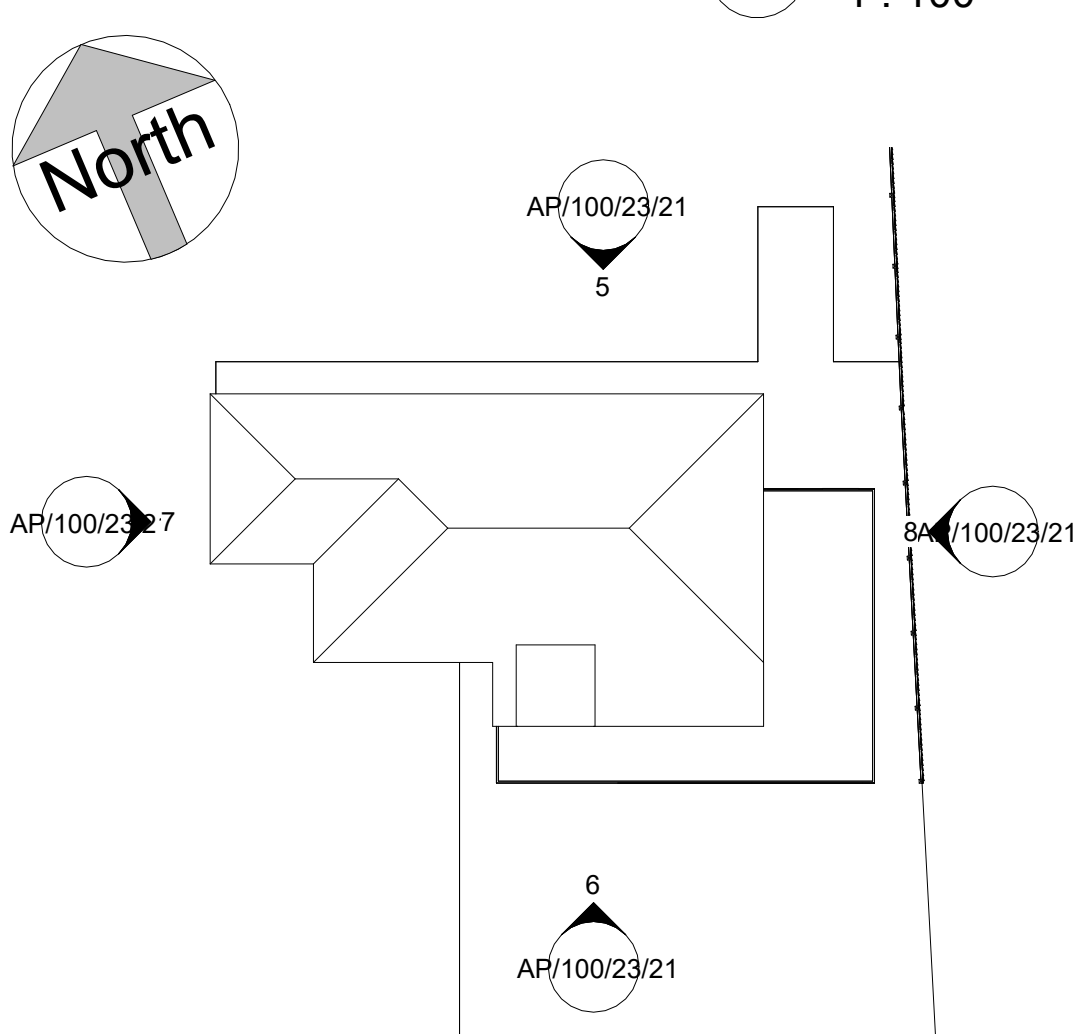
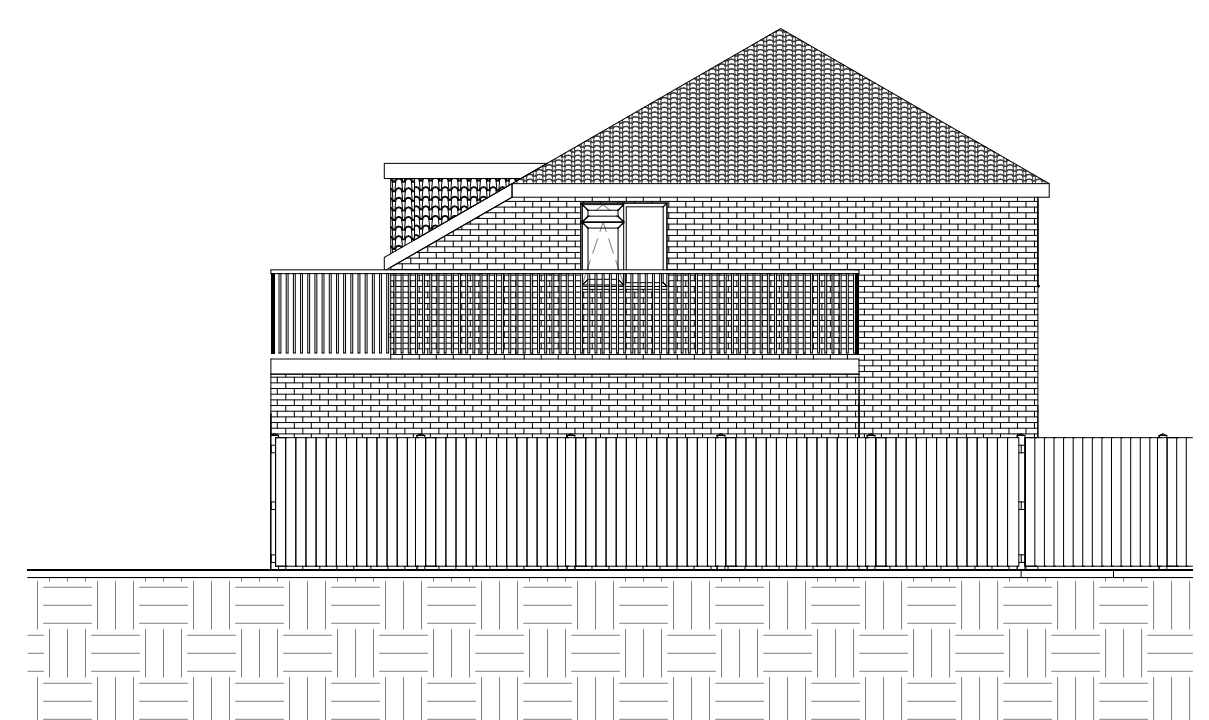
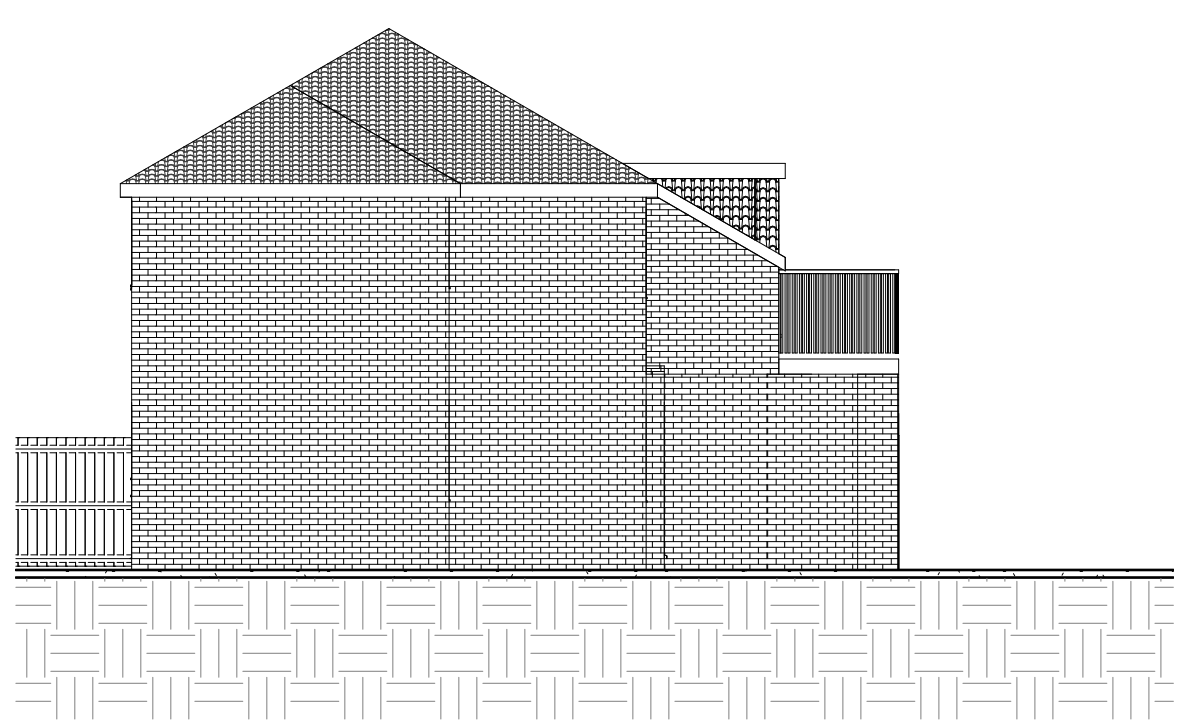
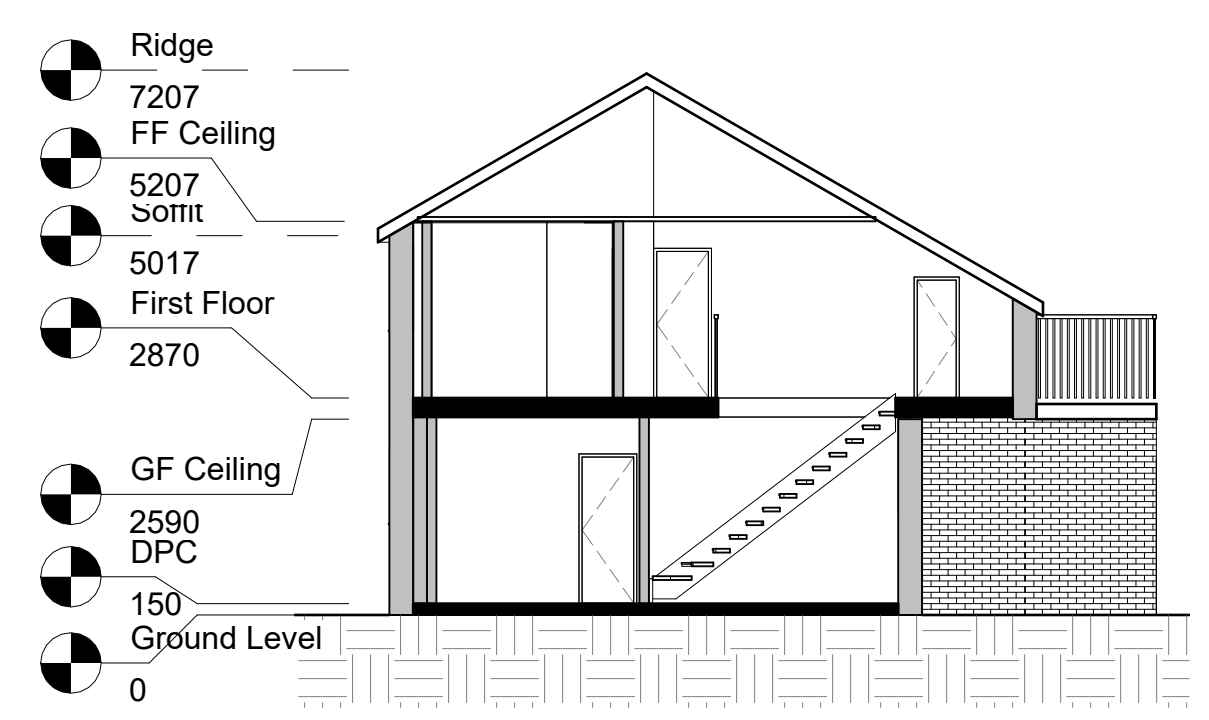
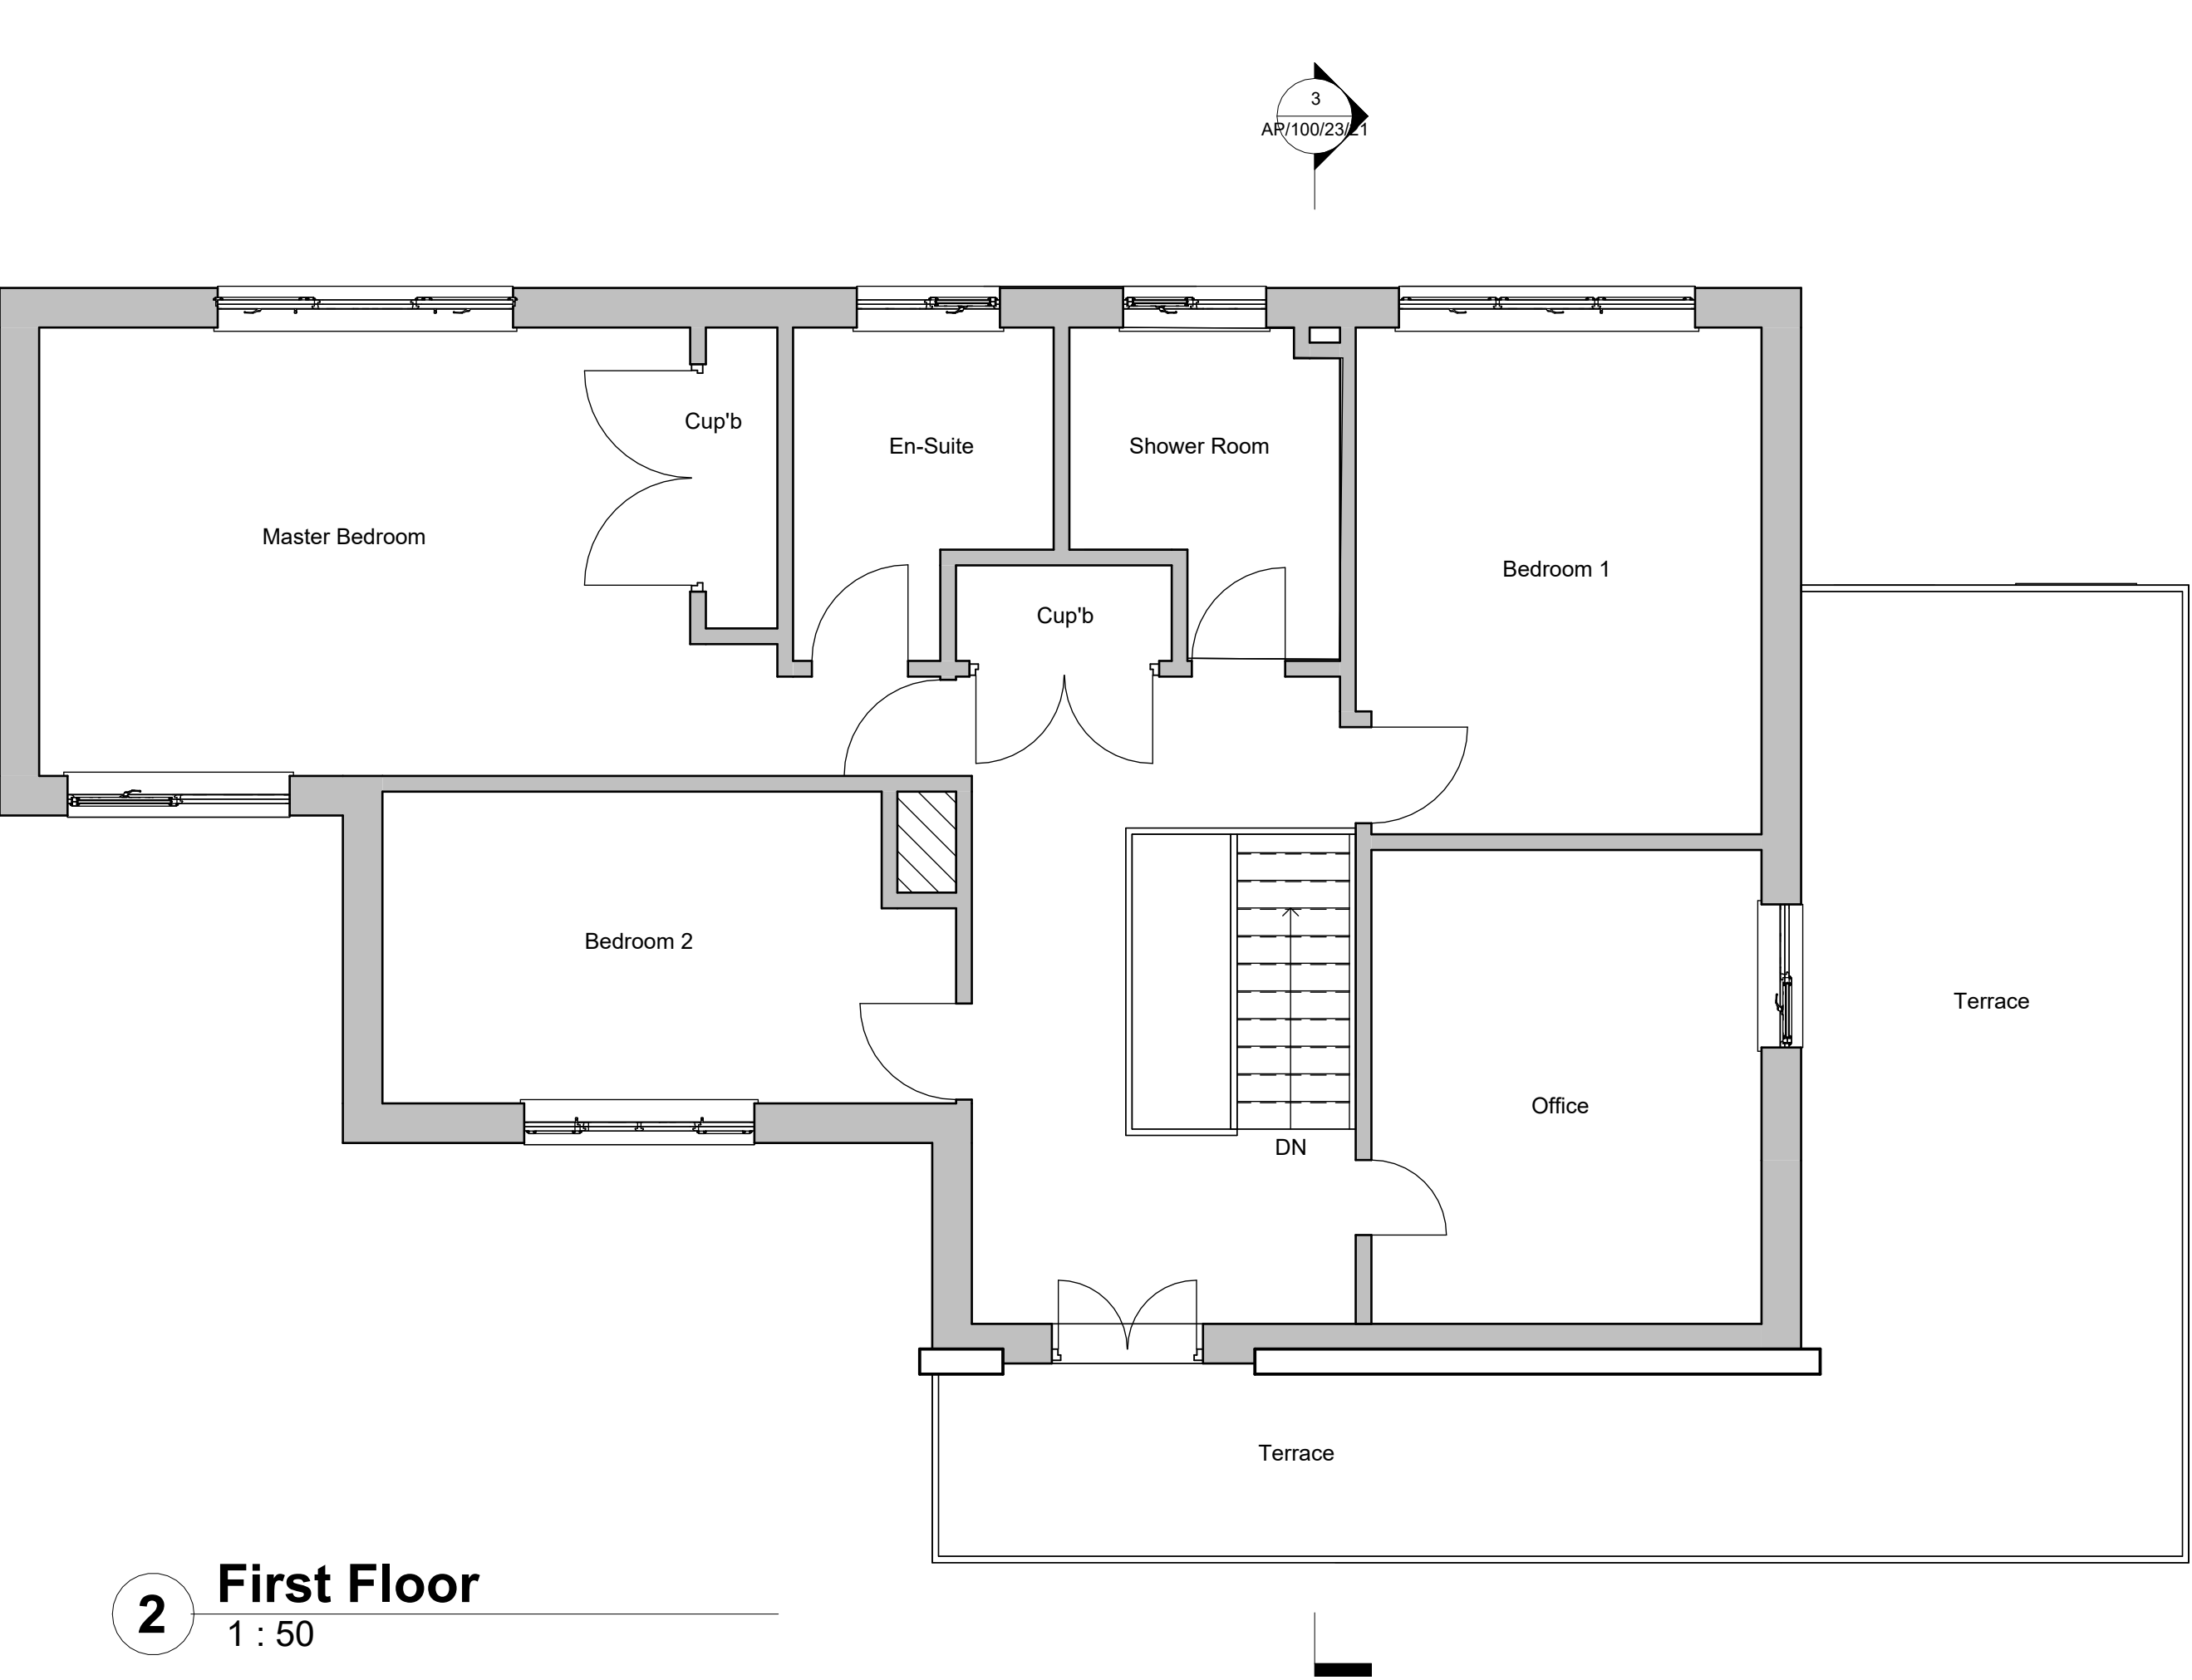
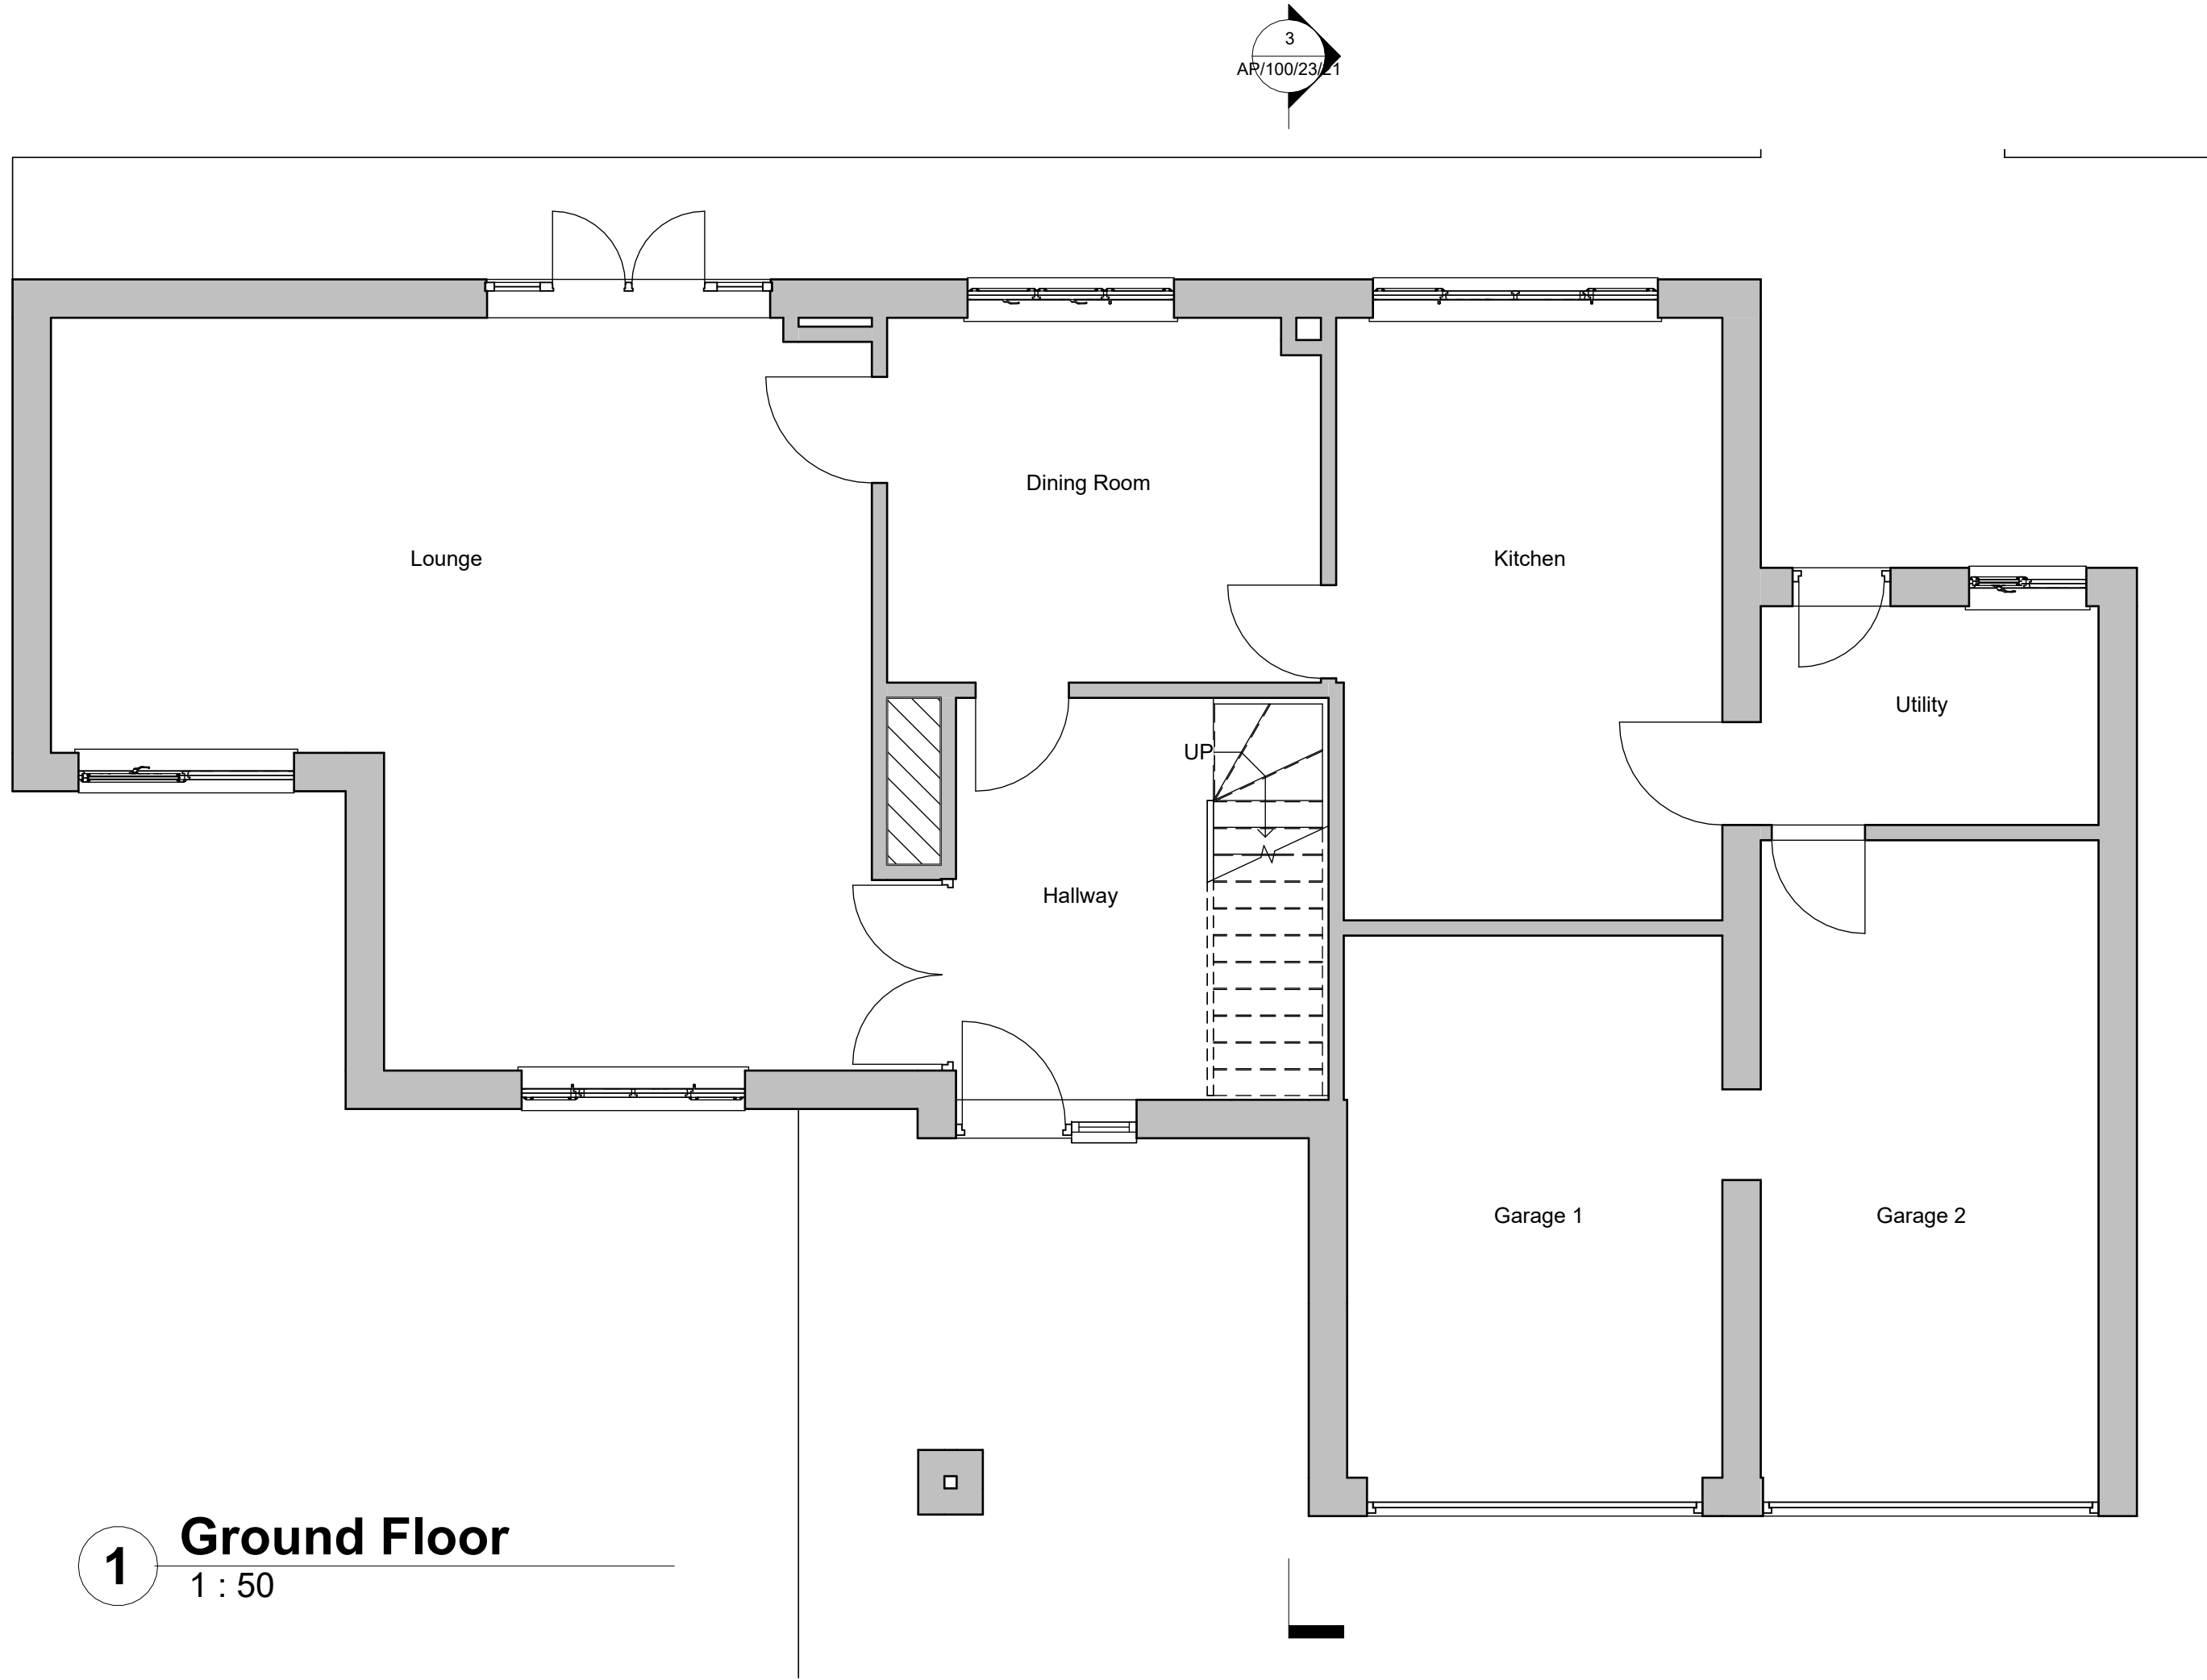


All dimension to be verified on site, any discrepancies to be reported to Designer prior to setting out or ordering of any materials.	
This drawing has been produced for the specific client and project identified below and is not intended for use by any other person or for any other purpose.	
This drawing is protected under The Copyright, Designs and Patents Act 1988.	
REVISIONS	
Client	
Mr R Crocombe	
Project Address	
23 The Drive Bognor Regis, PO21 4DU	
Project	
Single Storey Rear Extension	
Drawing Title	
Existing Plans & Elevations	
Drawing number	Rev
AP/100/23/21	
Scale:	Paper Size:
As indicated	A1