


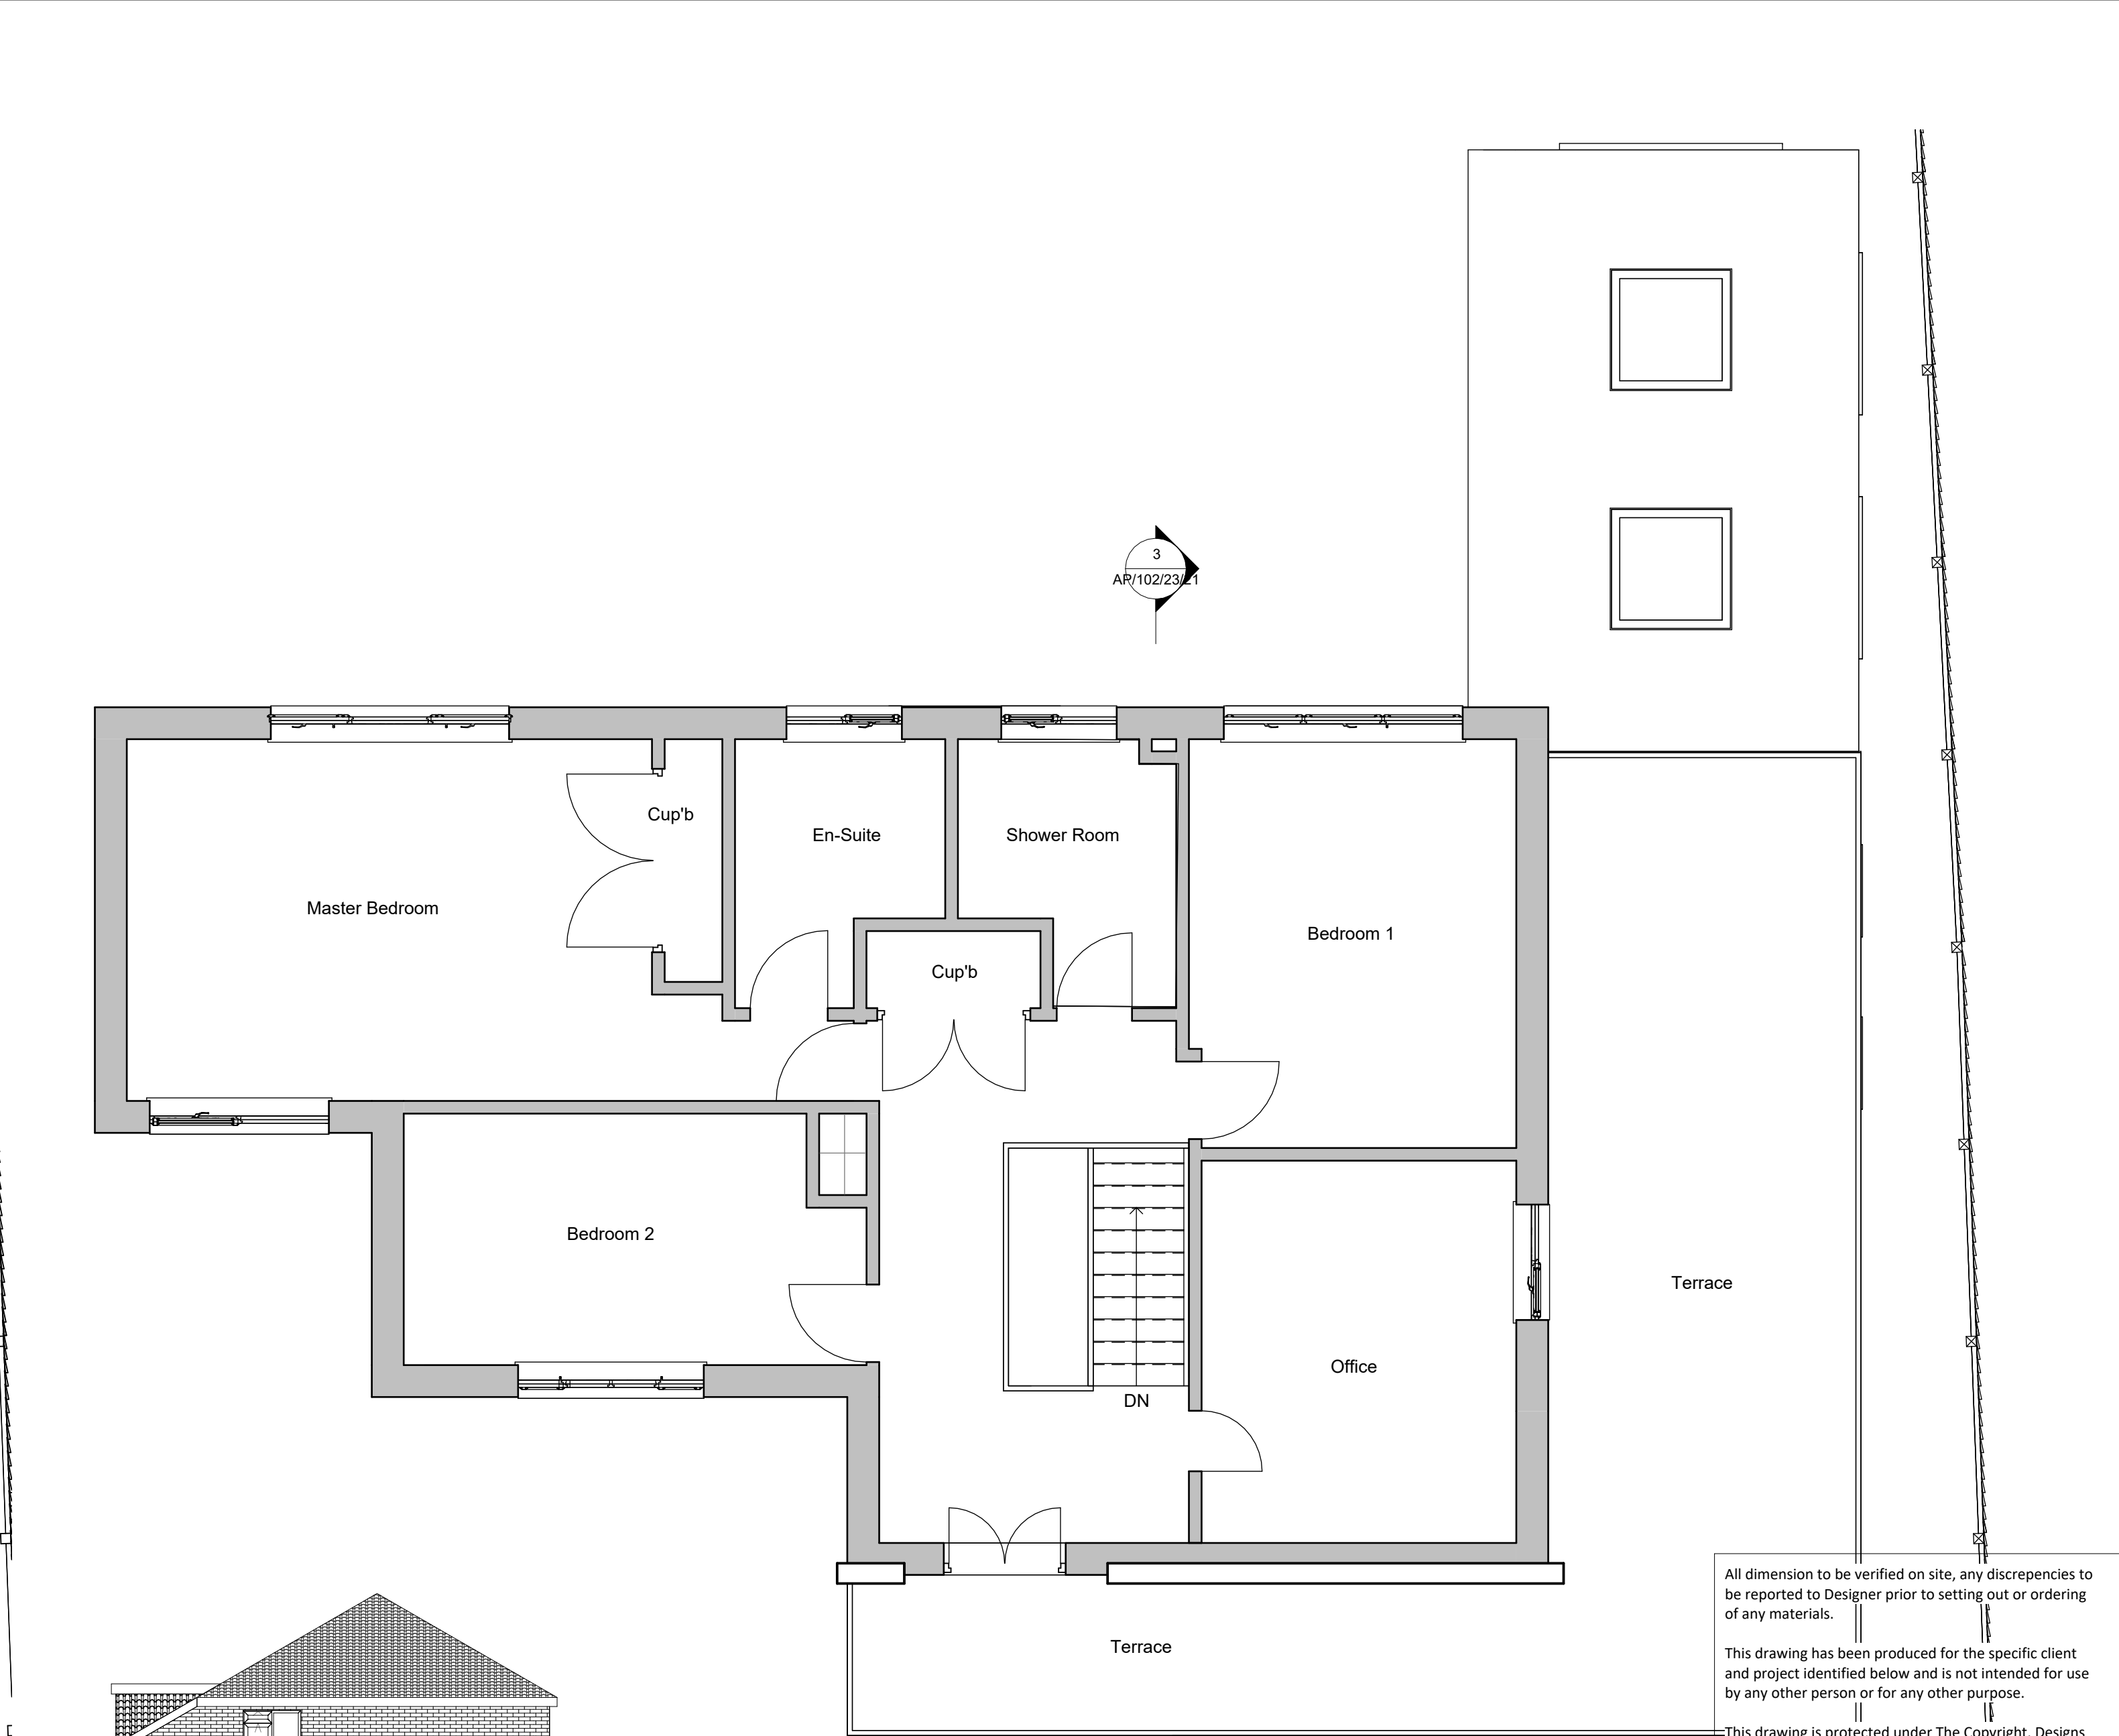

All dimension to be verified on site, any discrepancies to be reported to Designer prior to setting out or ordering of any materials.		
This drawing has been produced for the specific client and project identified below and is not intended for use by any other person or for any other purpose.		
This drawing is protected under The Copyright, Designs and Patents Act 1988.		
REVISIONS		
Client	Mr R Crocombe	
Project Address 23 The Drive Bognor Regis, PO21 4DU		
Project Single Storey Rear Extension		
Drawing Title Proposed Plans & Elevations		
Drawing number AP/102/23/21	Rev C	
Scale: As indicated	Paper Size: A1	