


1. This drawing is to be read in conjunction with drawing Nos. FC2957/01-25.

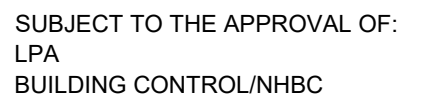


Subject to confirmation of the following:
 Site layout (based on planning dwgs)
 Site & Plot Boundaries (based on planning dwgs)
 Foundation and GF Construction details
 External Levels

Proposed External Levels 1:100
Based on Architect/Client Information (Planning)

Diagram illustrating the proposed road cross-section and associated levels:

- Direction of Fall**: Indicated by an arrow pointing left.
- Proposed Level**: 68.60
- Proposed Level with Drainage Point**: 68.60 RG/CD/YG
- Proposed Retaining Wall**: Indicated by a horizontal line.
- Proposed FFL**: 00.000
- Earthworks/Regrading**: Indicated by a wavy line and a dashed vertical line.

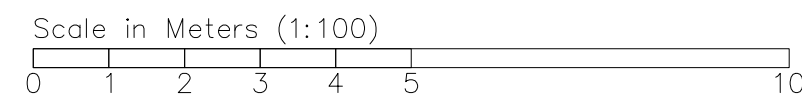

-	Issued For LPA Approval	22/09/25
REV	DESCRIPTION	DATE



PROJECT	ROWLAND RANK CENTRE ALDWICK ROAD BOGNOR REGIS WEST SUSSEX, PO21 3QQ						
	EXTERNAL LEVELS						
DRAWING							
Prj No	FC2957/04				REV	-	
SCALE	1:100	DATE	SEPT 25	INITIAL	MH	CHKD	-

This drawing is produced using AutoCAD. Only written dimensions are to be respected.
© ABM Civil Ltd - Title to this drawing remains with ABM Civil Ltd
Removal of this title block also removes all warranties and re-issues copyright