
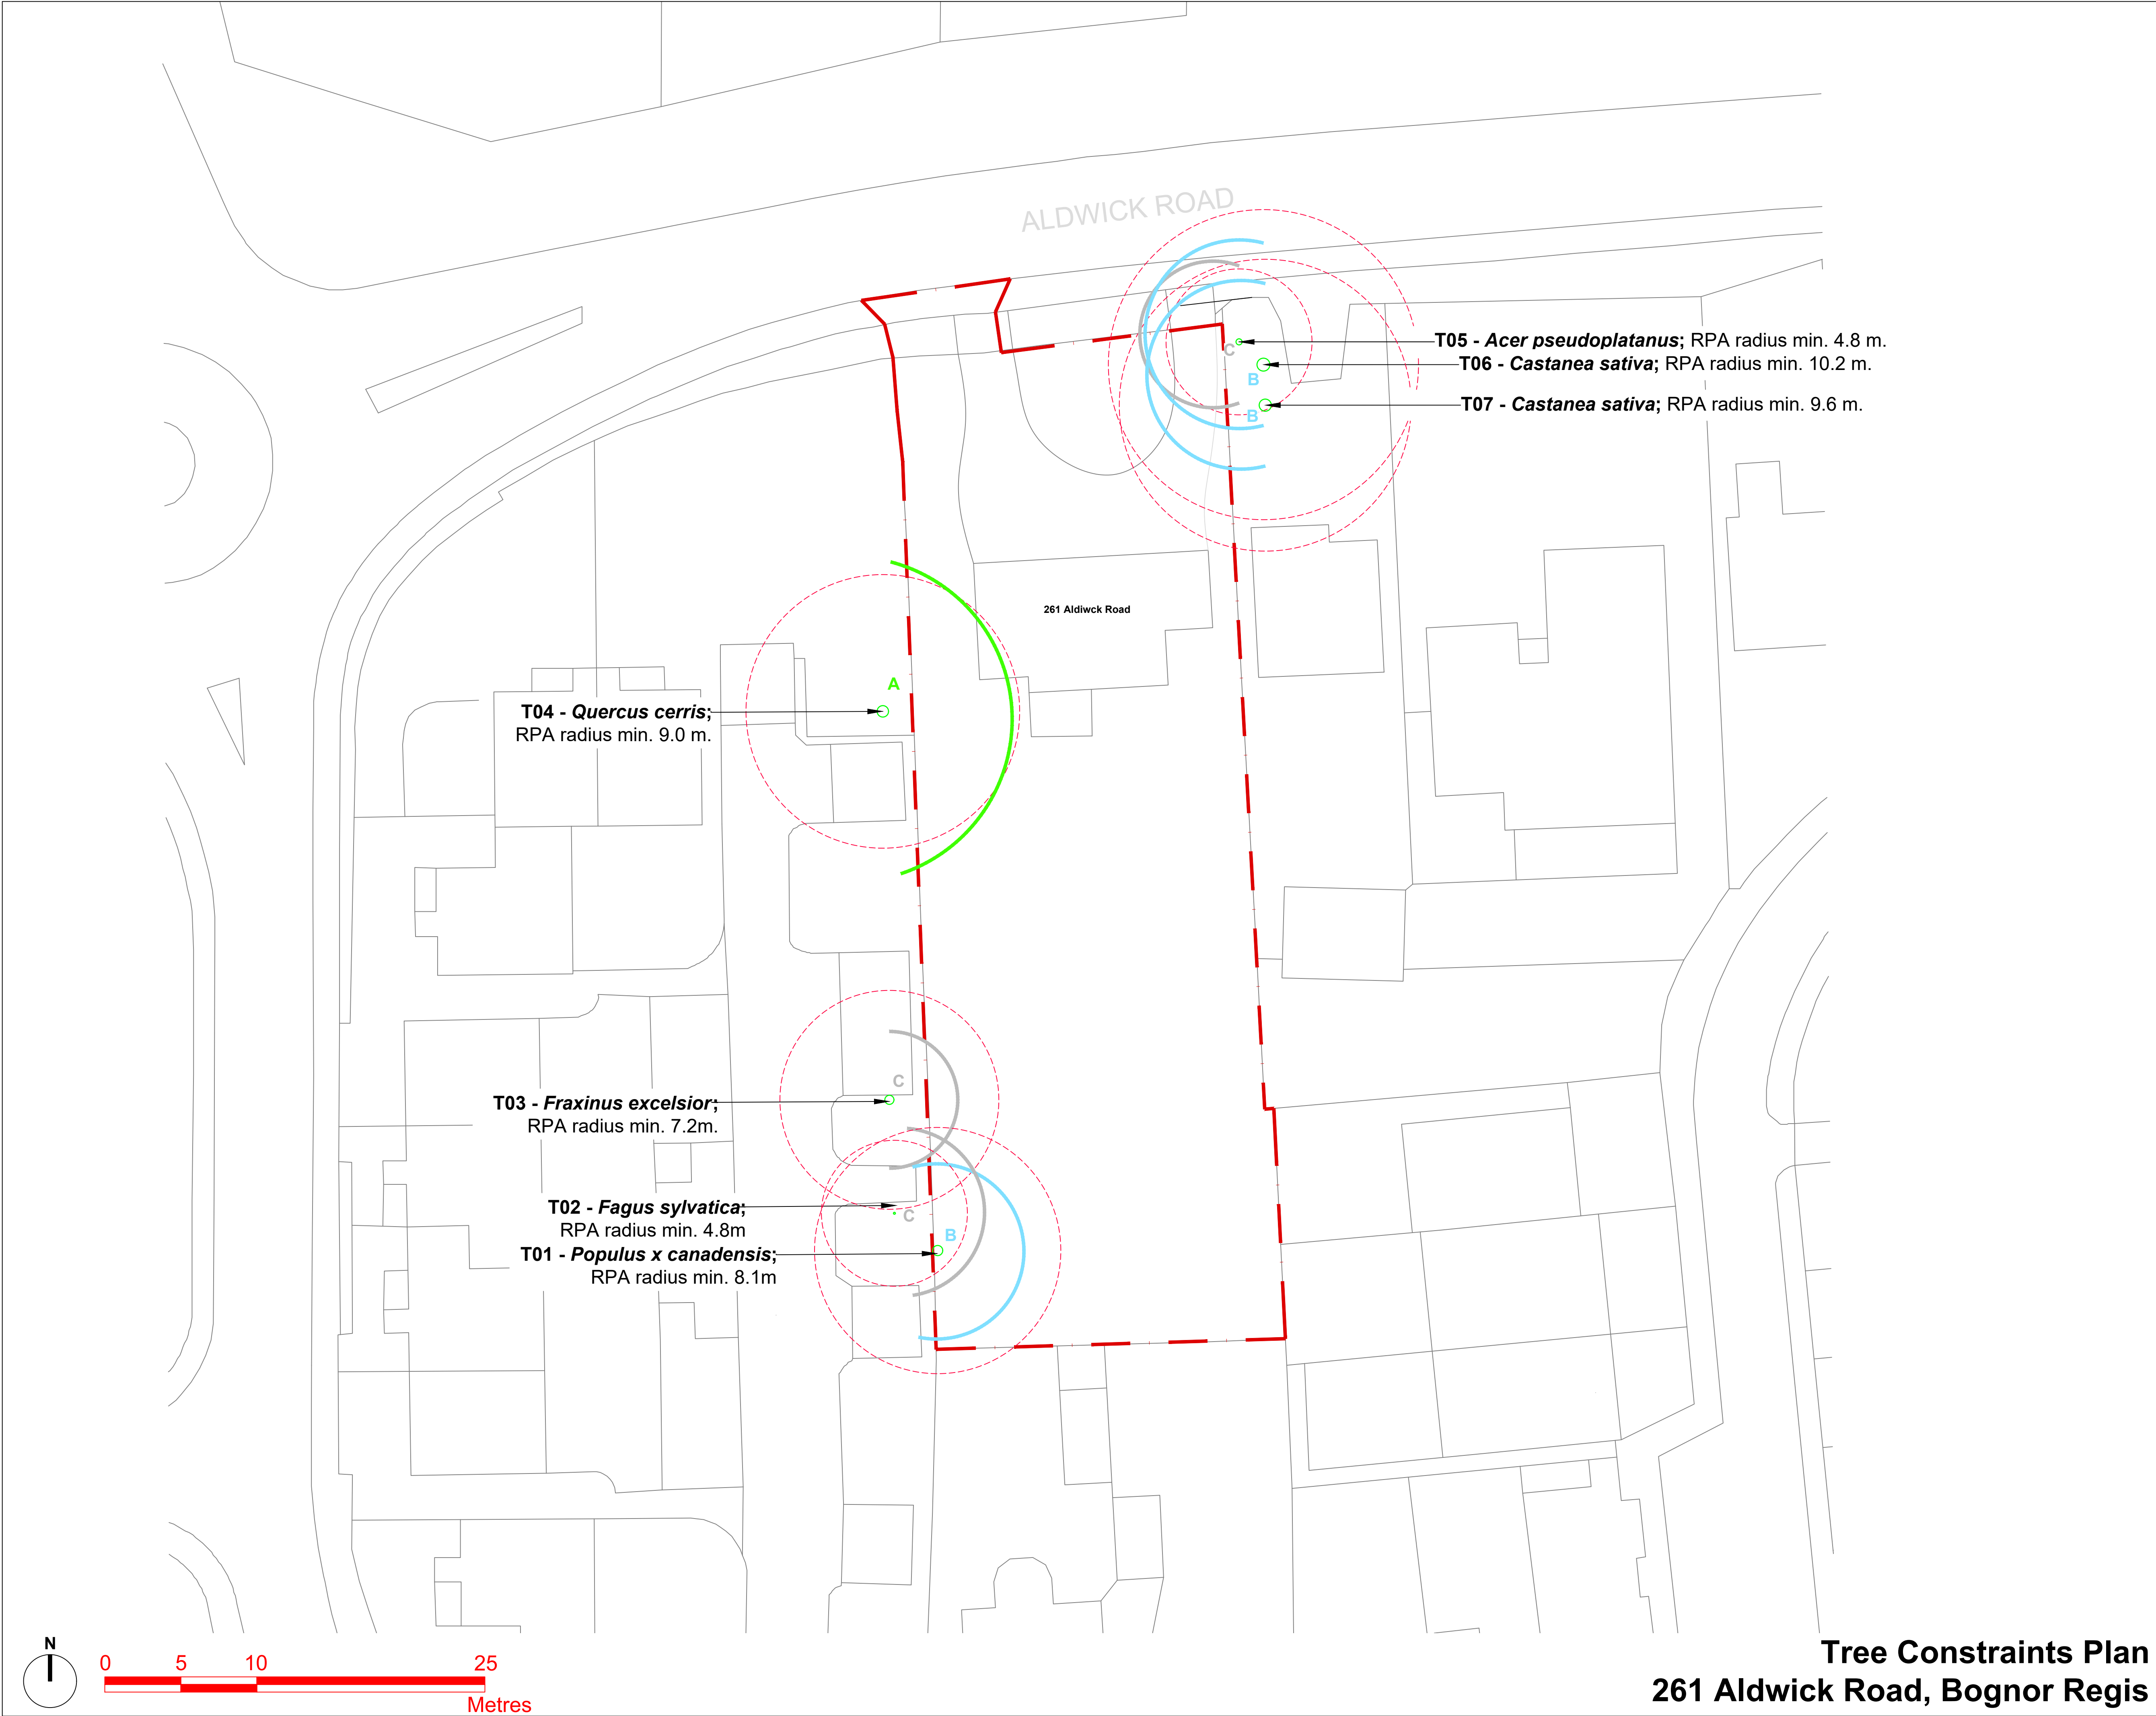
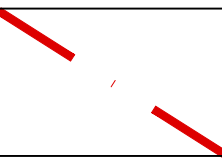
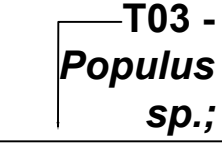


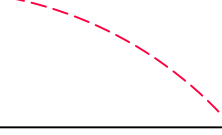



Legend


- 

Site Survey Boundary.
- 

Tree / Tree Group / Tree Line / Hedge Identification Label.
- 

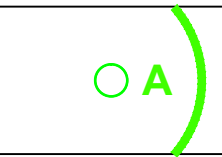Tree Root Protection Areas
Tree Root Protection Areas calculated and specified in accordance with BS 5837:2012 - 'Trees in Relation to Design, Demolition and Construction'.
- 

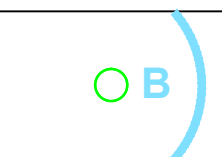Category A Trees
Trees of High Quality and Value.
- 

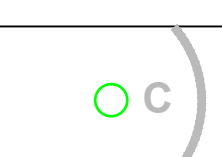Category B Trees
Trees of Moderate Quality and Value.
- 

Category C Trees
Trees of Low Quality and Value.

Planning Issue

Rev	Description	Date	Initials
01	Planning Issue	21.06.18	LB



LIZARD
Landscape Design and Ecology

The Old Bank, 34 South Street, Tarring, Worthing, West Sussex, BN14 7LH
T: 01903 216033 E: lizardlandscape@btconnect.com W: lizardlandscapeecology.com

Project Title and Location		
261 Aldwick Road, Bognor Regis		
Client		
Domusea Developments Limited		
Drawing Title		
Tree Constraints Plan		
Scale	Drawn	Date
1:200@A1	LB	23.04.18
	Approved	
	JJ	
Drawing No.		Revision
LLD1425-ARB-DWG-001		01
CAD Filename		

Tree Constraints Plan
261 Aldwick Road, Bognor Regis