



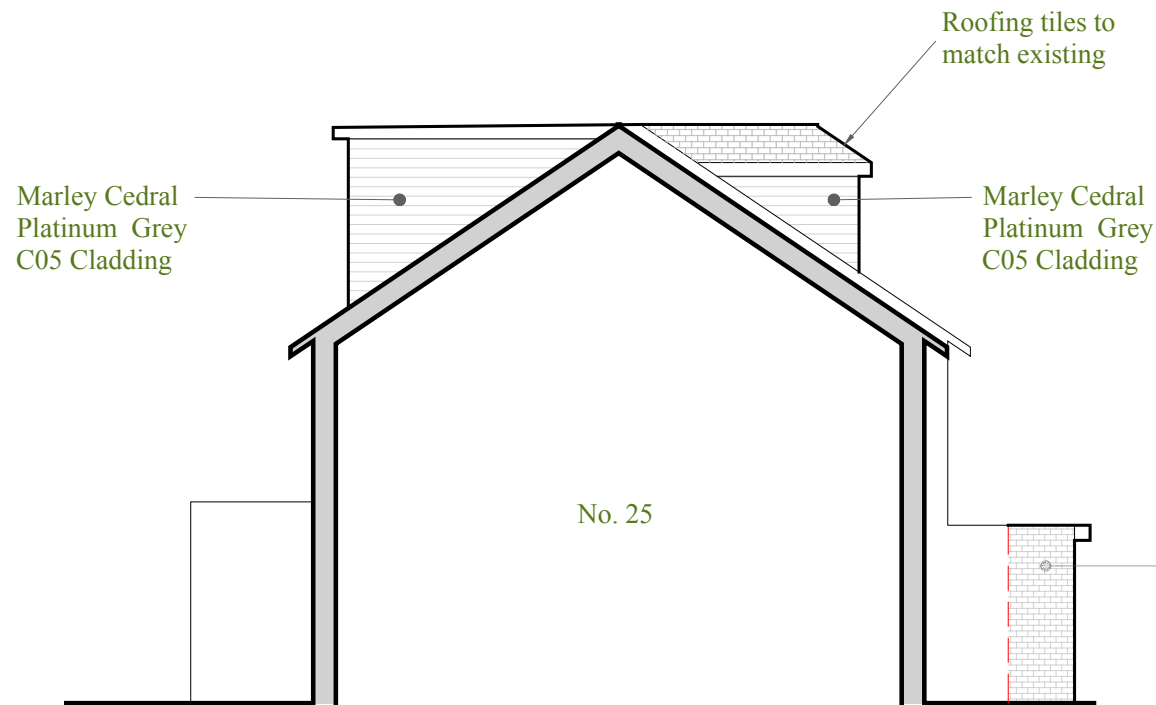


Side Elevation

1:100 PROPOSED

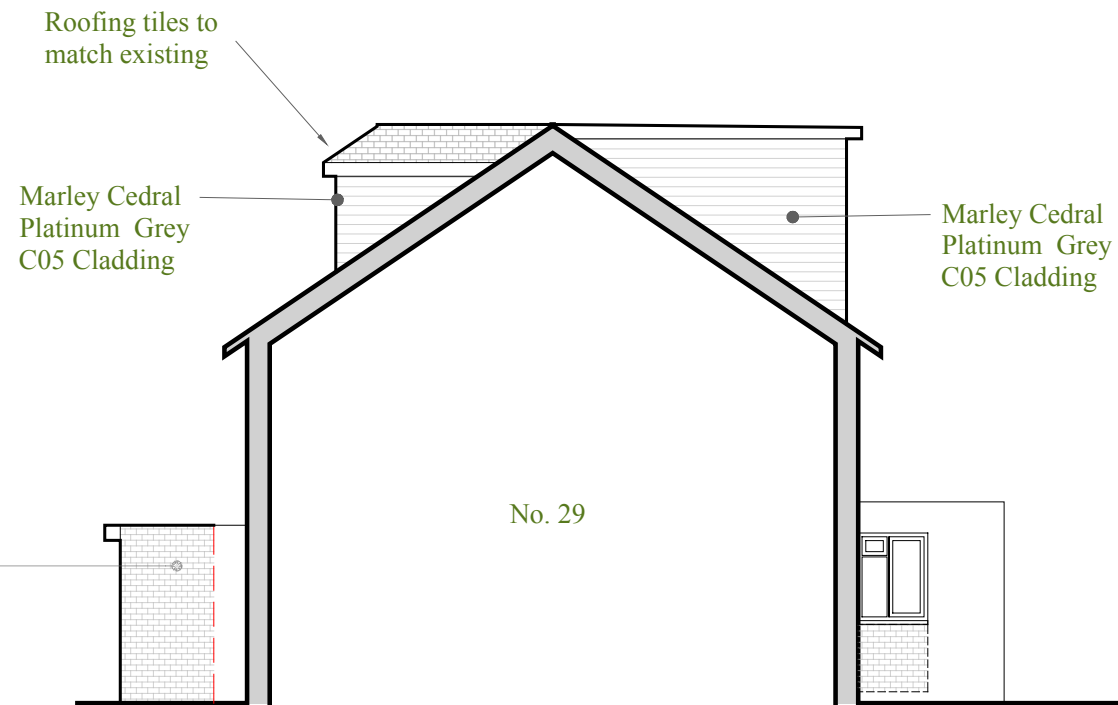


Side Elevation

1:100 PROPOSED

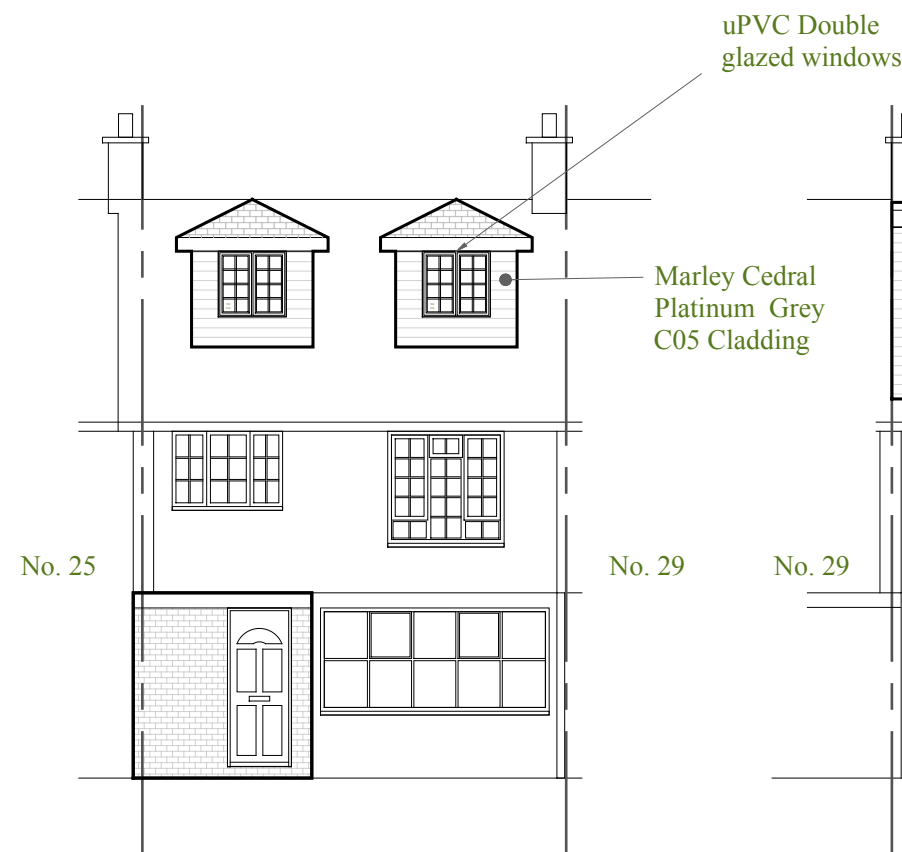


Front Elevation

1:100 PROPOSED

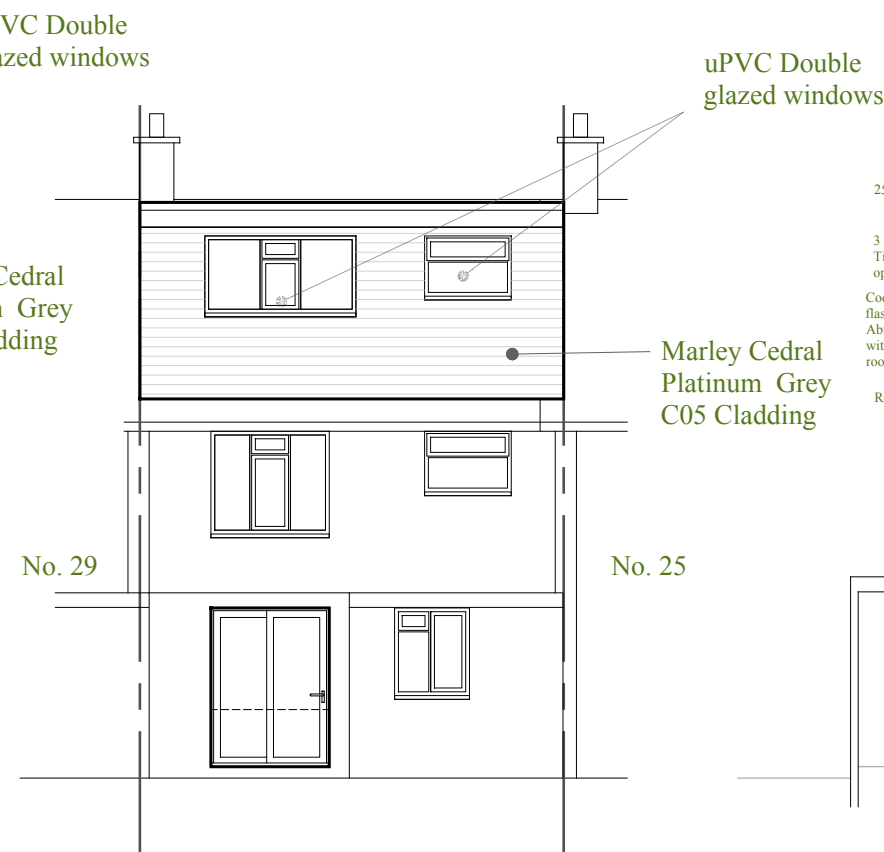

Rear Elevation

1:100 PROPOSED

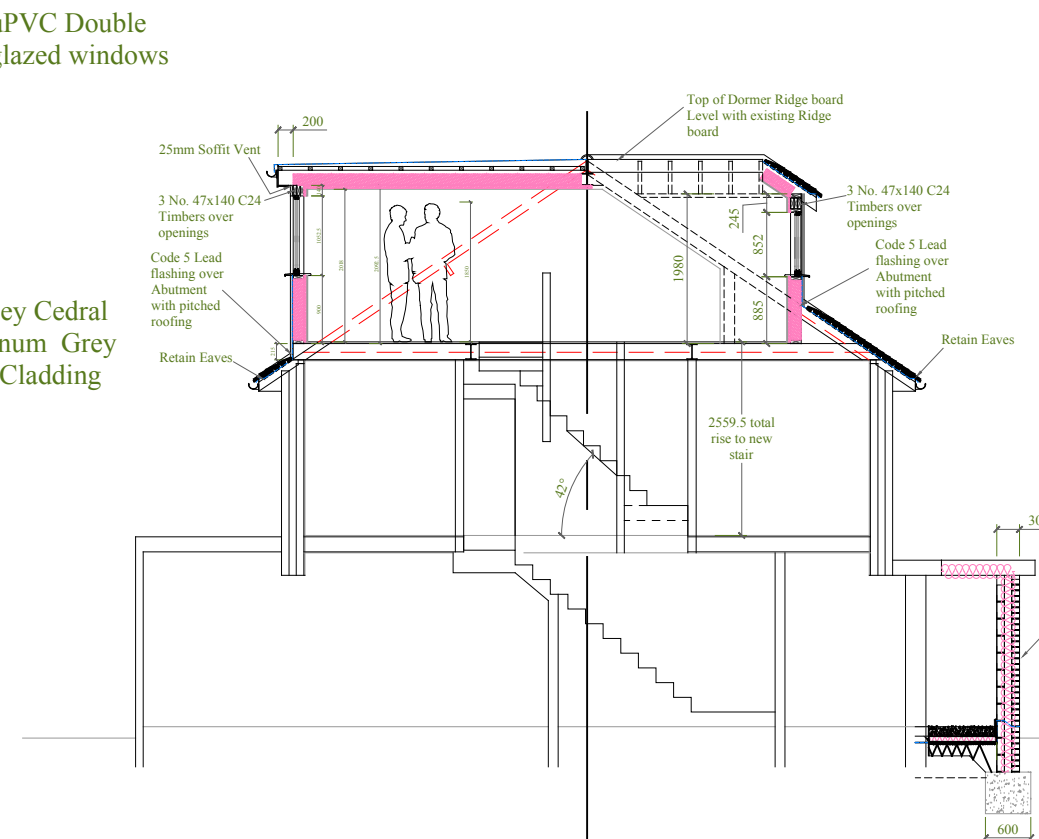

Section

1:100 PROPOSED

This drawing is the copyright of Manorwood Construction Ltd but may be used for planning purposes by the Local Authority without breach of copyright.

Do not scale from this drawing unless for Local Authority planning purposes.

All dimensions must be checked on site prior to commencement of works.

Construction (Design and Management) Regulations 2015

This drawing is intended for Planning purposes only and as such does not highlight residual design related health and safety risks.

This information can be provided on request; however, it is anticipated that the full extent of residual risks will be identified during the detailed Building Regulations or construction design Status and prior to construction works commencing on site.

All responsibilities and duties of Principle Designer as stated within the above regulations now revert to the client unless Manorwood are appointed to undertake Building Regulations or construction drawings.



Suite 114
26 The Hornet
Chichester
West Sussex
PO19 7BB

tel: 01243 201 102
email: enquiries@manorwood.co.uk
web: www.manorwood.co.uk

Address

27 Countisbury Close, Bognor Regis, PO21 3QW

Drawing No. 202

Scale @ A3 1:100

Job No. 2602CO

Drawn By SGL

Checked By --

Drawn On 03.02.2026

Issued On .

Status PROPOSED

Drawing Elevations

Submission Planning

Revision 002

000 13.02.26 Draft Issue
001 09.02.26 Planning
002 08.04.26 Kitchen Window

1m @ 1:

