


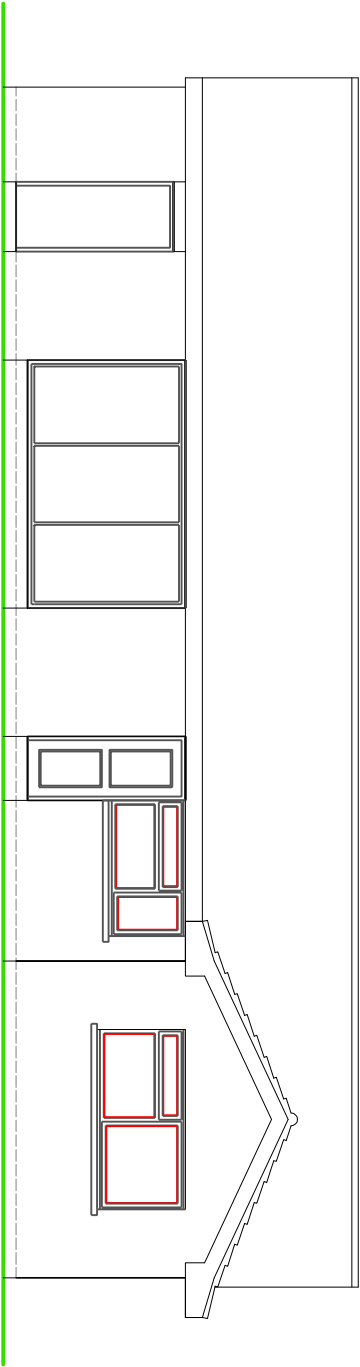


REAR ELEVATION

NOTES


ROOF - Interlocking concrete tiles to pitched roof and felted flat roofing to garage.

WALLS - Mixture of painted render and face brickwork.

WINDOWS/DOORS - White framed PVC double glazed units.

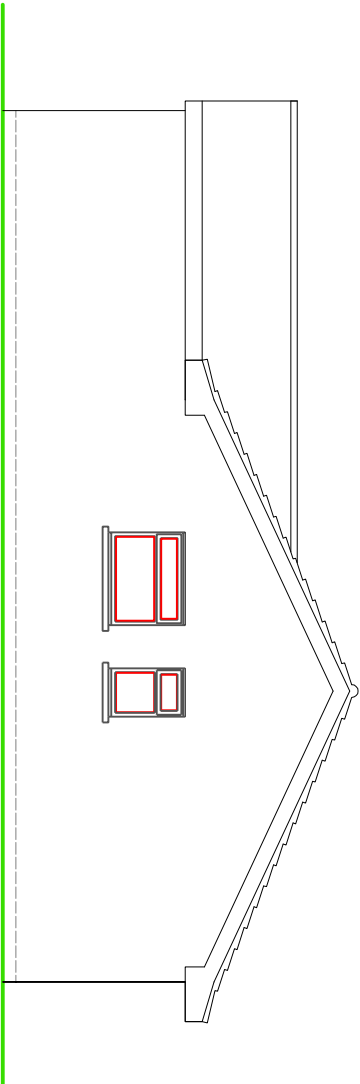


SIDE ELEVATION

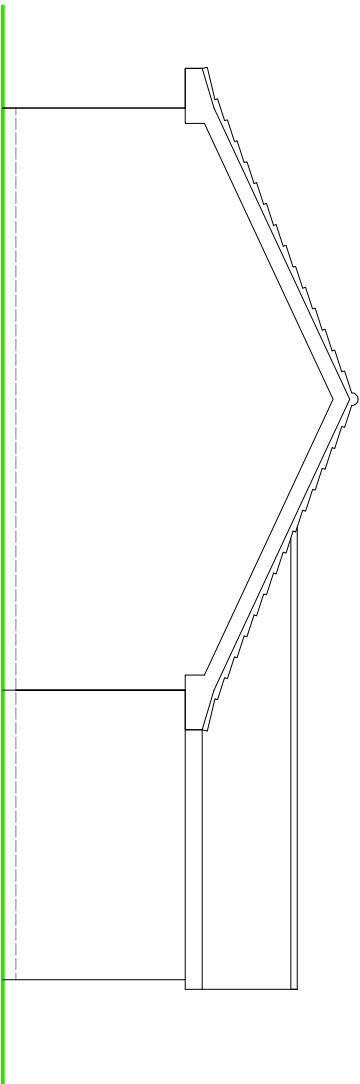

SIDE ELEVATION

SCALE

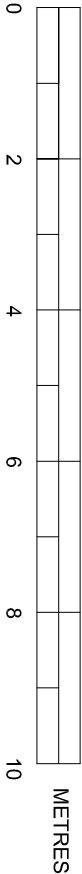

EXISTING ELEVATIONS

SUSSEX BUILDING CONSULTANCY LIMITED

48 CRAIGWEIL LANE, ALDWICK,
BOGNOR REGIS, WEST SUSSEX.

SCALE - 1/100 REV - A DATE - 01/02/2017

LABC

partner

300 RINGDIE ROAD
BOGNOR REGIS
PO21 5LZ
TEL - (01243) 981379

ARUN DISTRICT COUNCIL AW/45/17/HH