


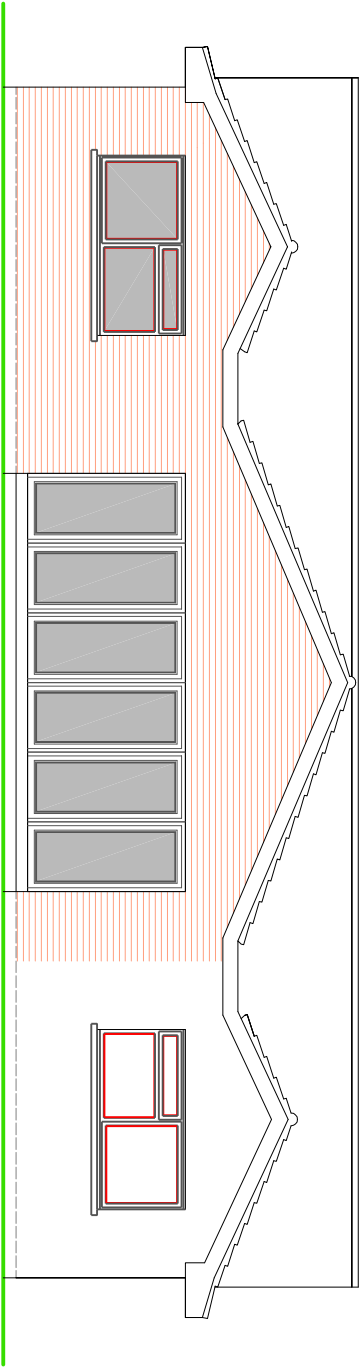


REAR ELEVATION

NOTES


ROOF - Interlocking concrete tiles to pitched roof to match existing.

WALLS - Face brickwork to match.


WINDOWS/DOORS - White framed PVC double glazed units.

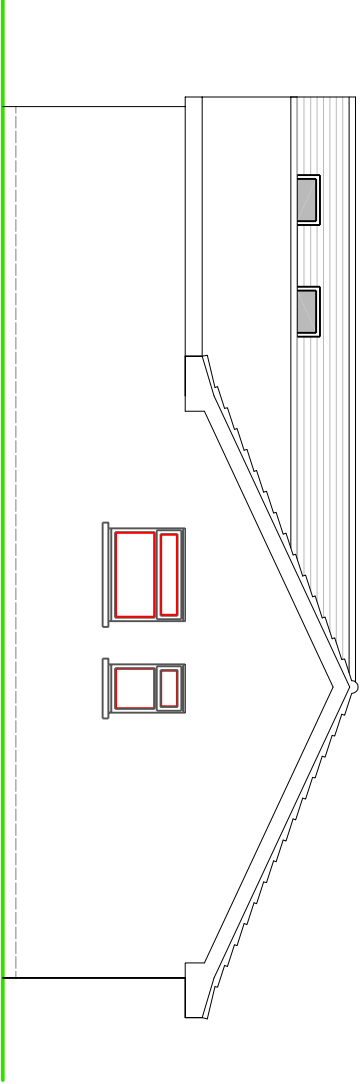

SIDE ELEVATION

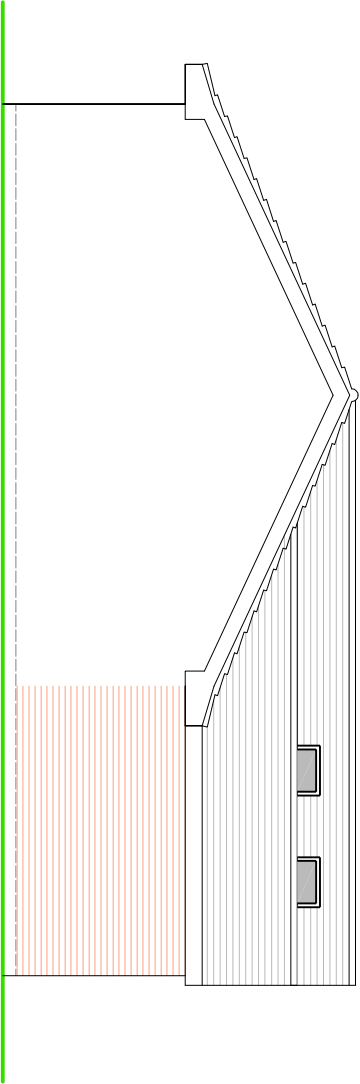

SIDE ELEVATION

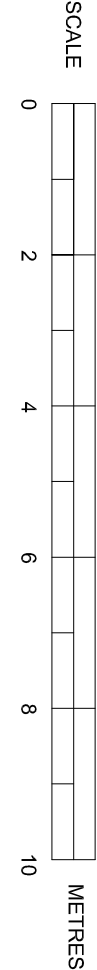

PROPOSED ELEVATIONS

SUSSEX BUILDING CONSULTANCY LIMITED

48 CRAIGWEIL LANE, ALDWICK,
BOGNOR REGIS, WEST SUSSEX.

SCALE - 1/100 REV - A DATE - 01/02/2017

LABC
partner

300 RINGROSE ROAD
BOGNOR REGIS
PO1 5LZ
TEL - (01243) 981379