


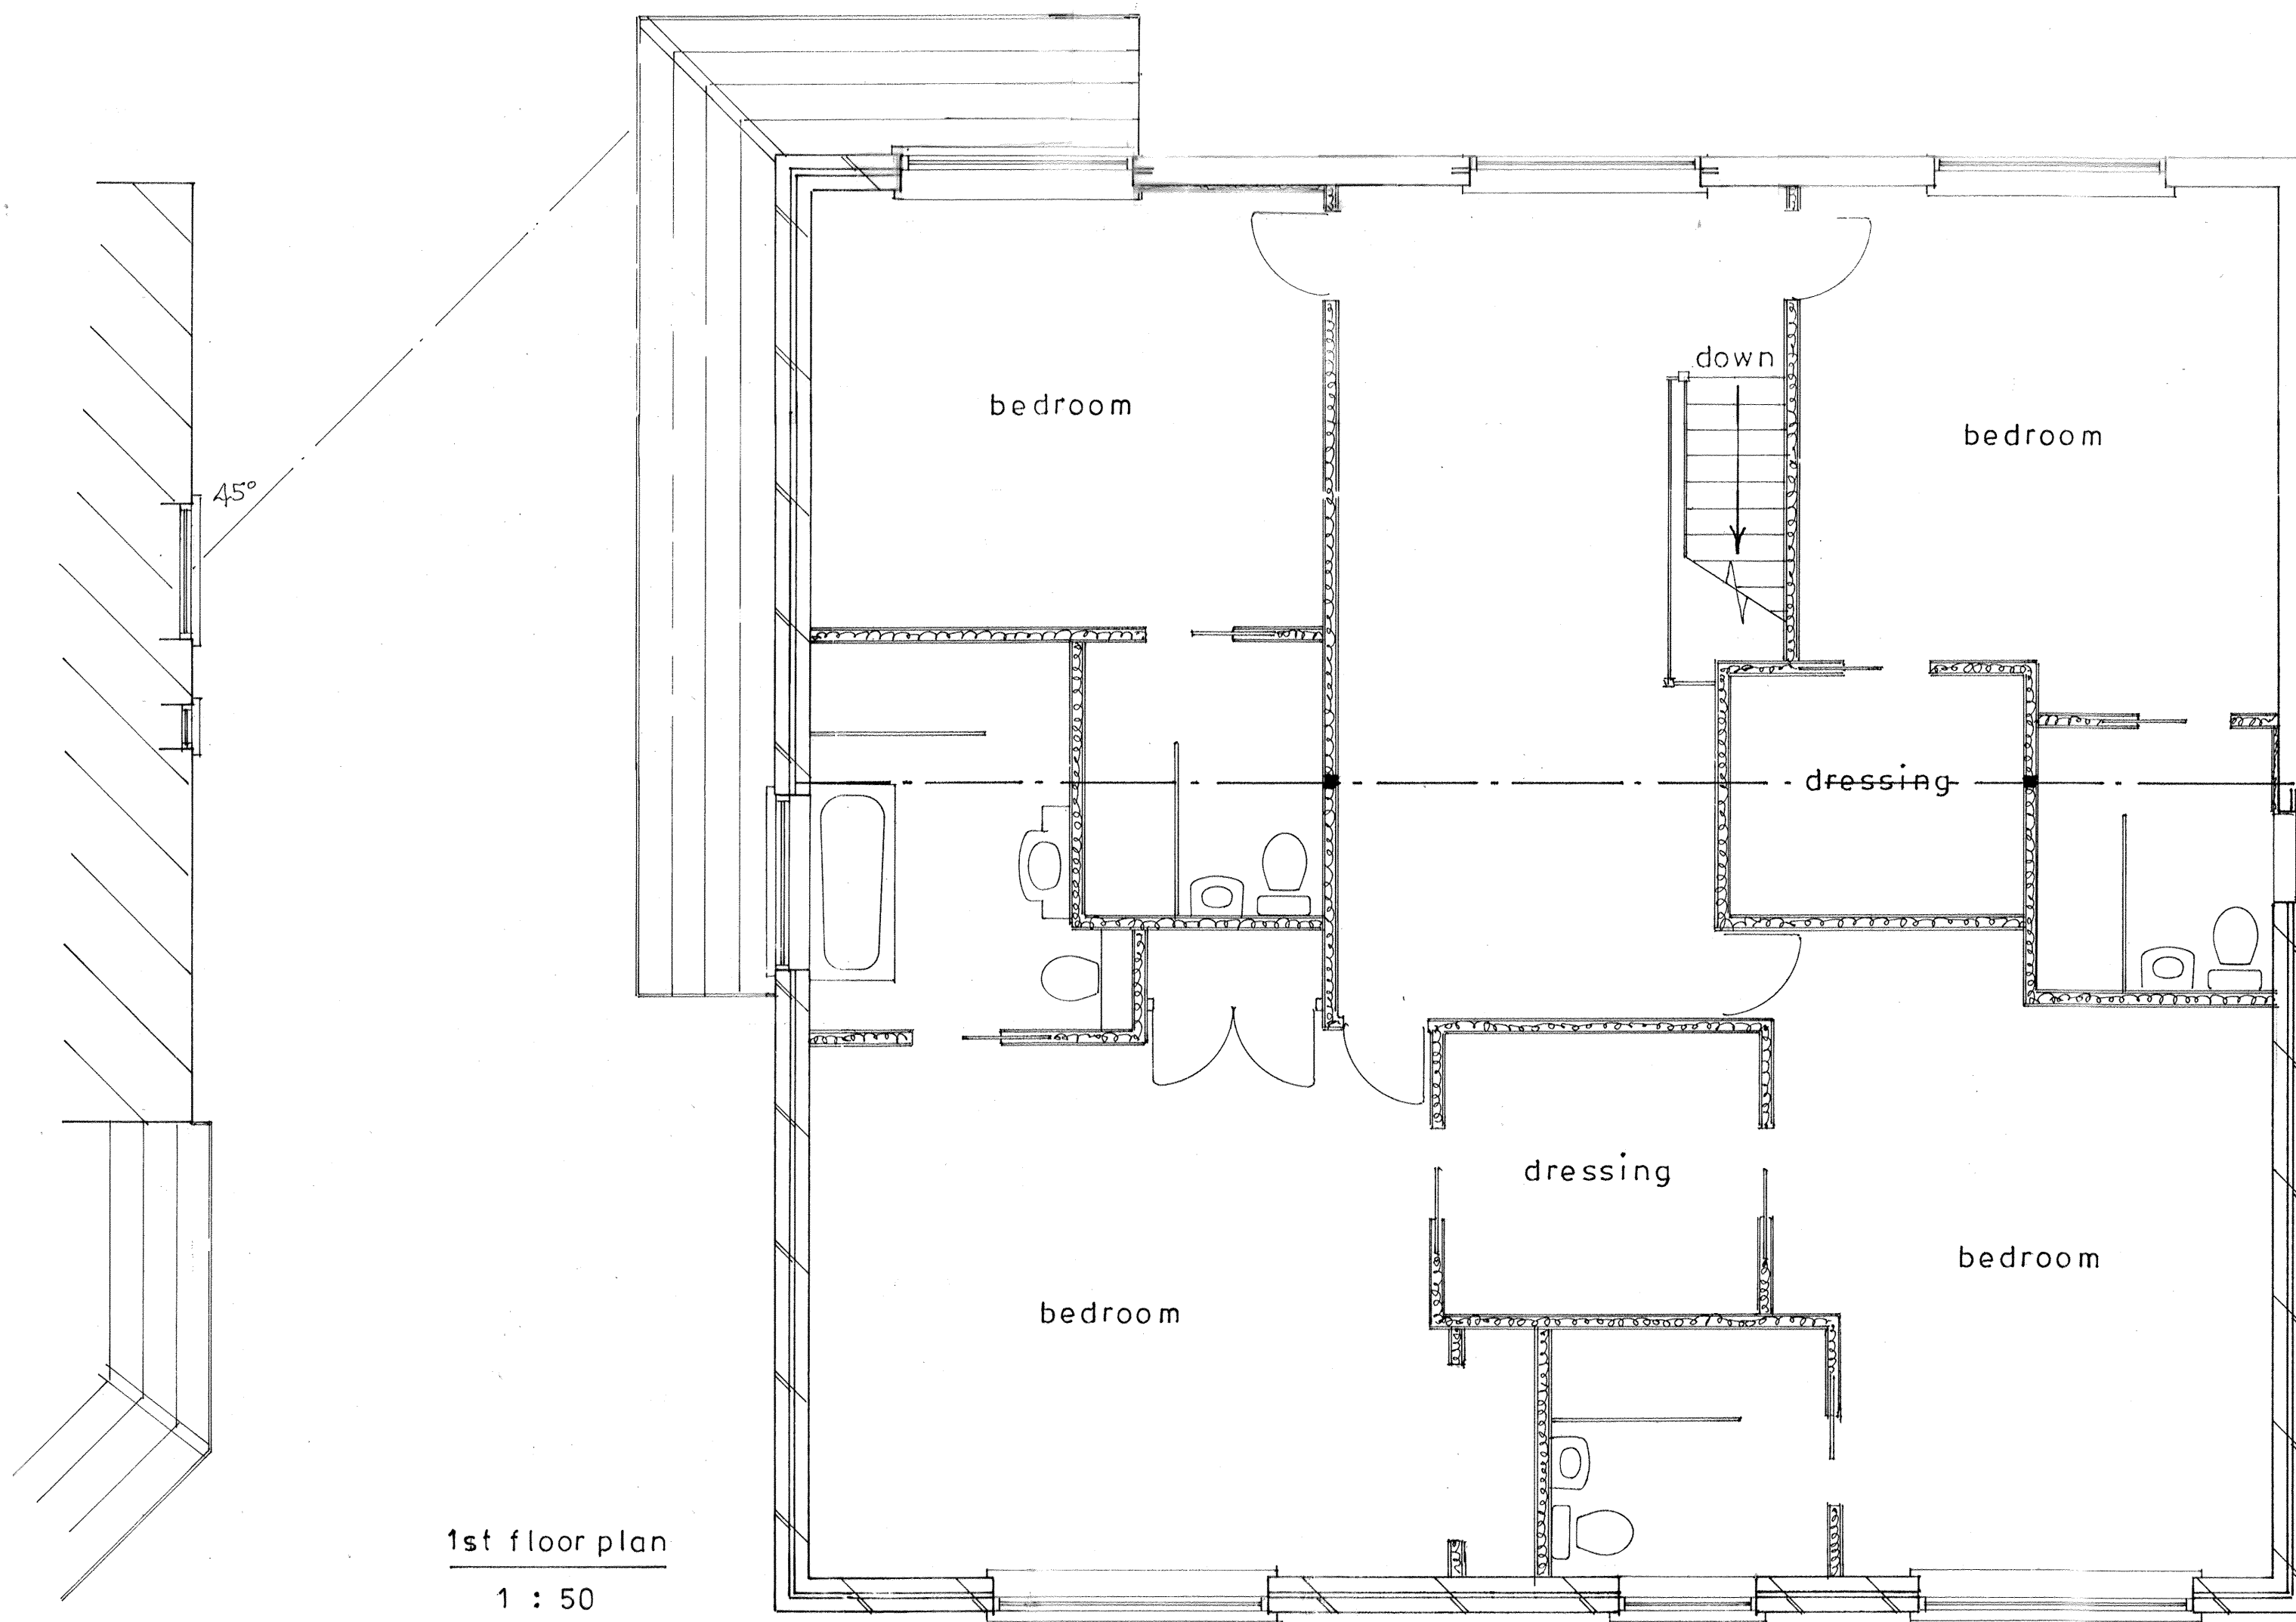

1st floor plan
1 : 50

Proposed

PROPOSED TWO STOREY AND SINGLE STOREY EXTENSIONS AT 19, KINGSWAY, CRAIGWEIL

Bryan Butcher
Rainbow Cottage
Nyetimber Lane
Bognor Regis PO21 3JX
01243 266871
07973 233442
bryan.butcher@btinternet.com
www.bryanbutcher.com