



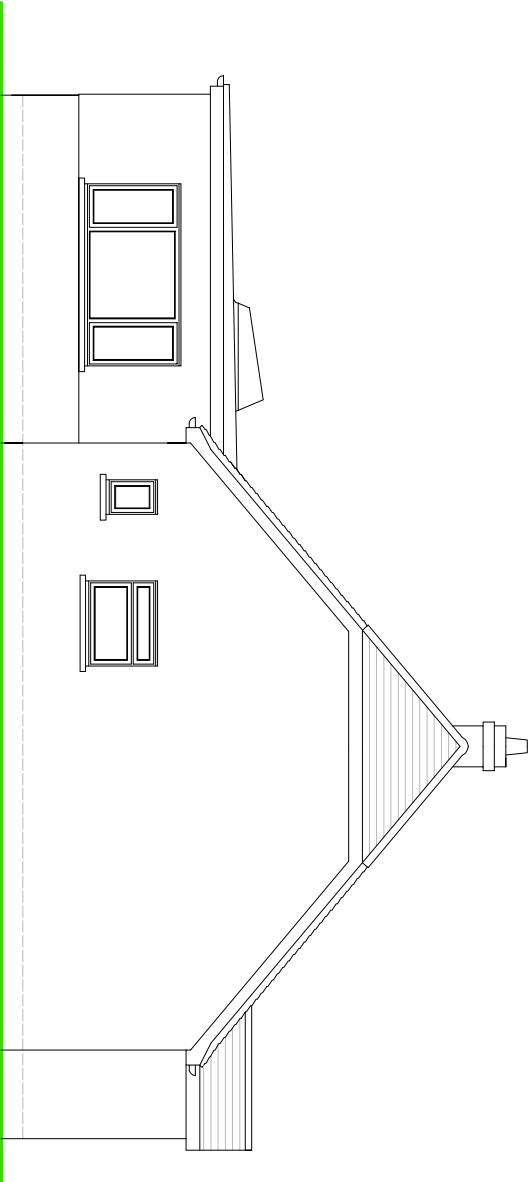

SIDE ELEVATION

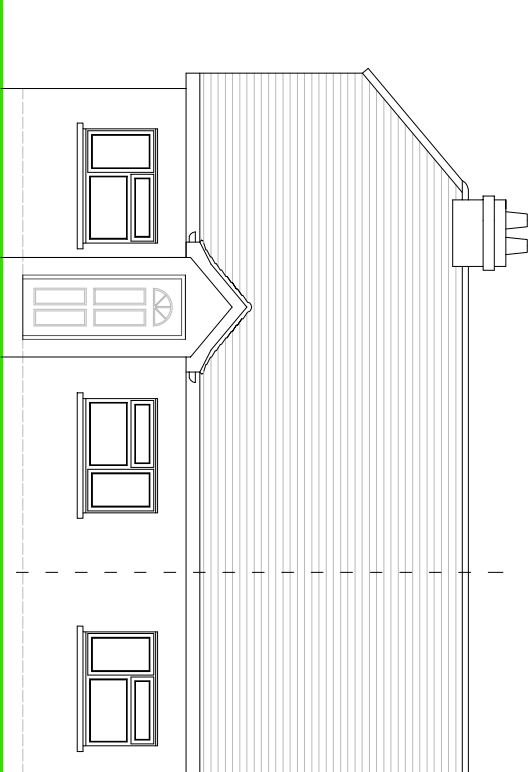


FRONT ELEVATION

NOTES


ROOF - Plain concrete tiles to pitched roof, felted flat roof covering.

WALLS - Mixture of painted render and face brickwork finish.


WINDOWS/DOORS - White framed PVC double glazed units.

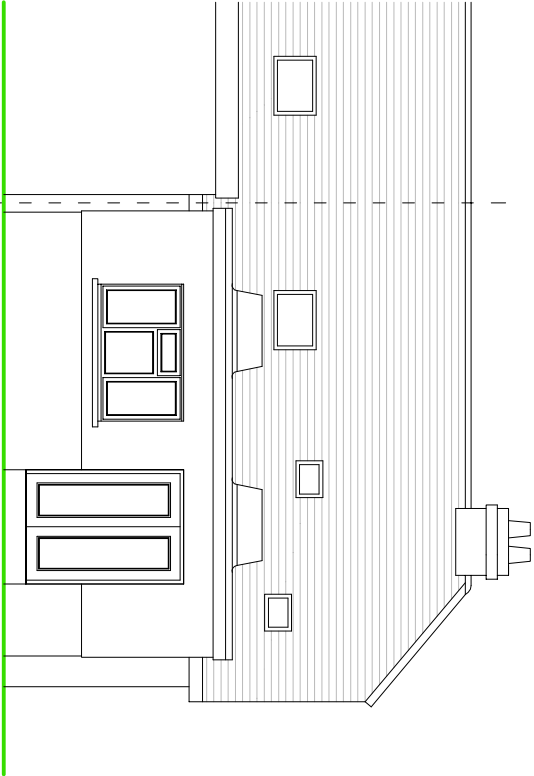

REAR ELEVATION

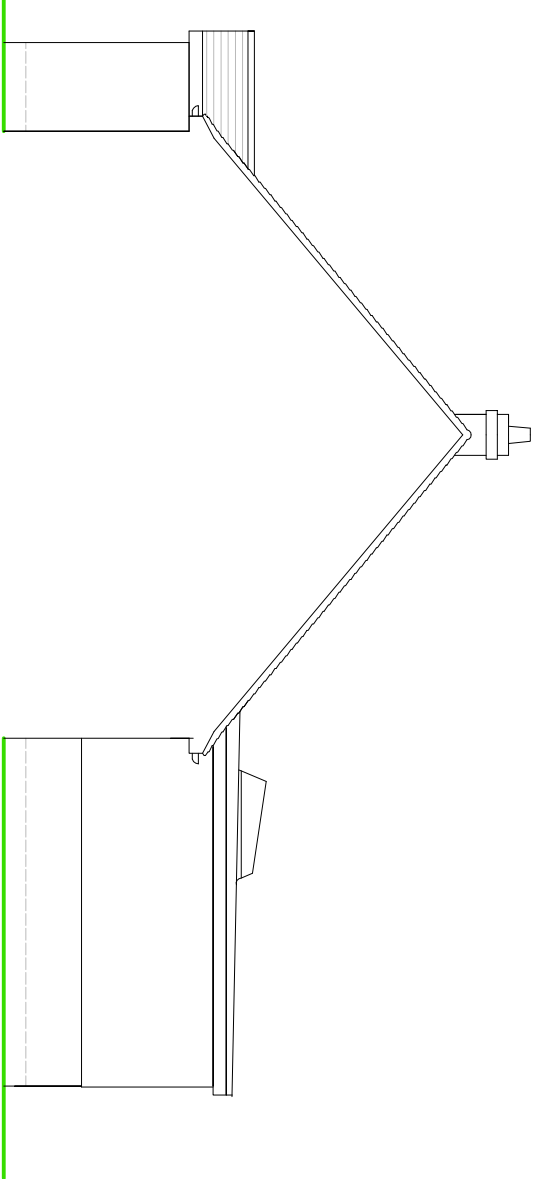

SIDE ELEVATION

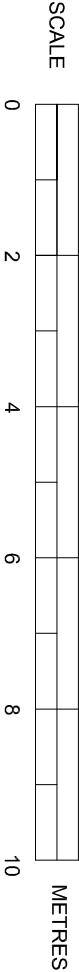

EXISTING ELEVATIONS

Scale 1:100 on A3

SUSSEX BUILDING CONSULTANCY LIMITED

85 LINCOLN AVENUE, ROSE GREEN,
BOGNOR REGIS, WEST SUSSEX.

SCALE - 1/100 REV - DATE - 20/12/2021

Partner
LABC
3 NORTHGATE ROAD
BOGNOR REGIS
PO21 5LZ
TEL - (01243) 861379