



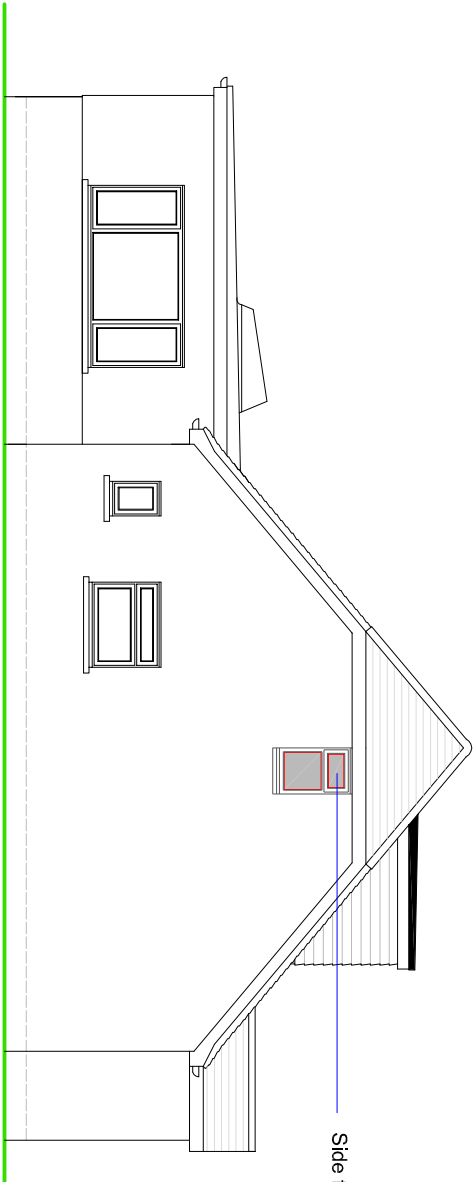

Side facing window to be fitted with obscure glass.

SIDE ELEVATION

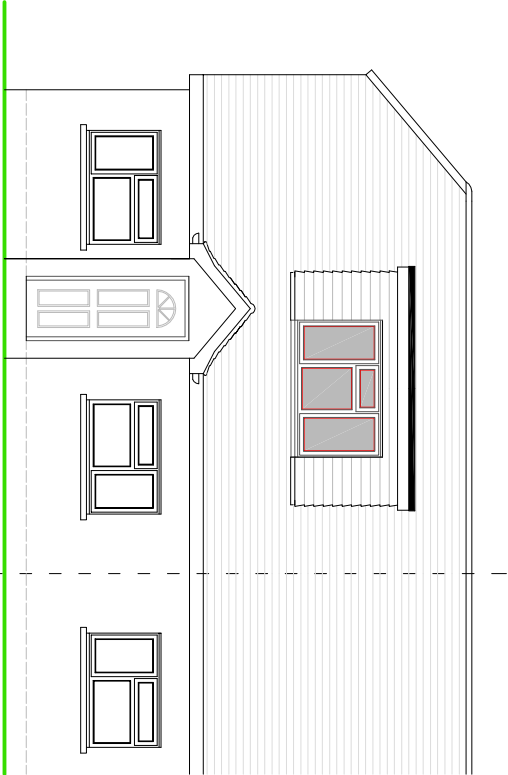


FRONT ELEVATION

NOTES


ROOF - GRP flat roof covering.

WALLS - Plain tile hanging to dormer cheeks.

WINDOWS/DOORS - White framed PVC double glazed units.

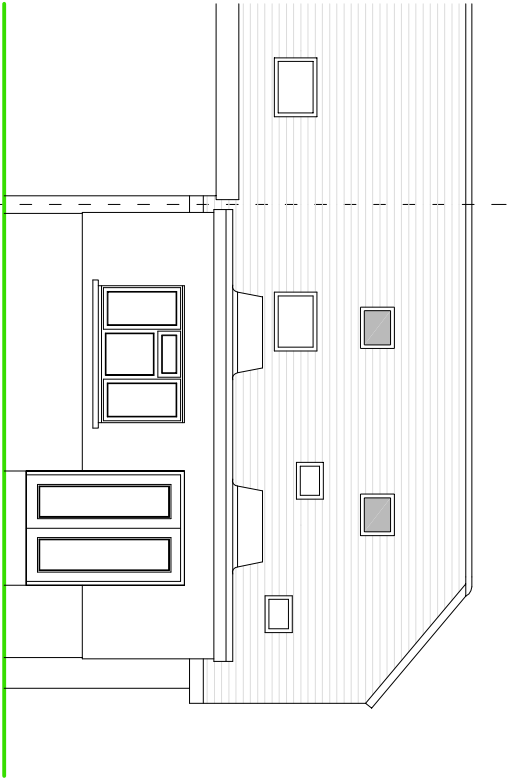


REAR ELEVATION

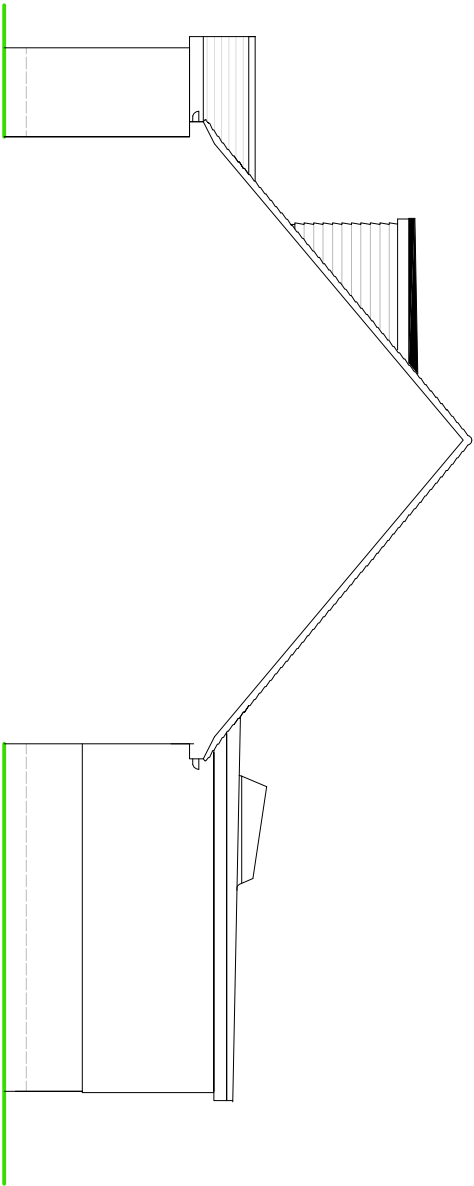

SIDE ELEVATION

SCALE

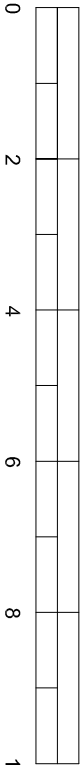

PROPOSED ELEVATIONS

Scale 1:100 on A3

SUSSEX BUILDING CONSULTANCY LIMITED
85 LINCOLN AVENUE, ROSE GREEN,
BOGNOR REGIS, WEST SUSSEX.
SCALE - 1/100 REV - B DATE - 23/02/2022


Partner
LABC
3 NORTHCOTE ROAD
PO21 9LZ, NEIGH
TEL - (01243) 861379