



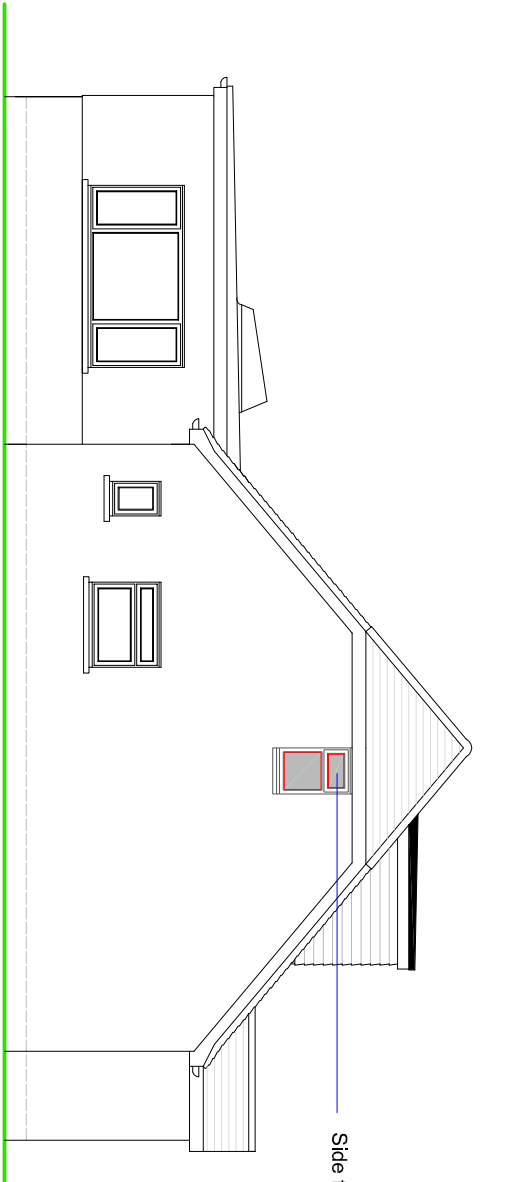

SIDE ELEVATION

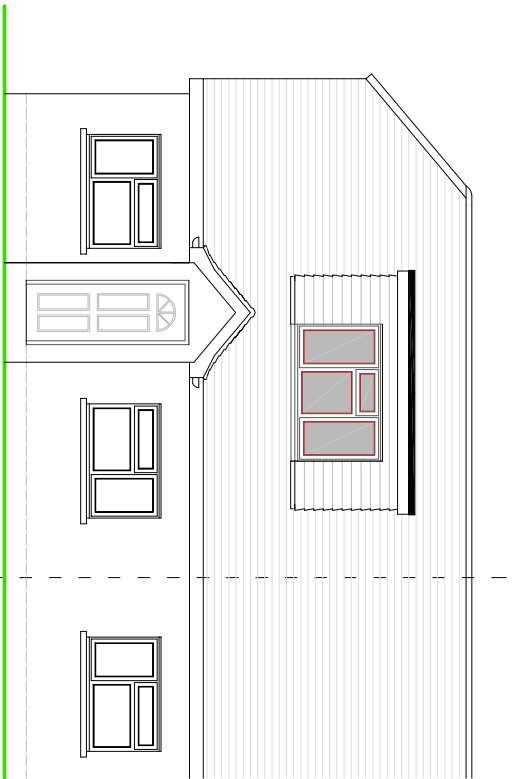


FRONT ELEVATION

NOTES


ROOF - GRP flat roof covering.

WALLS - Plain tile hanging to dormer cheeks.


WINDOWS/DOORS - White framed PVC double glazed units.

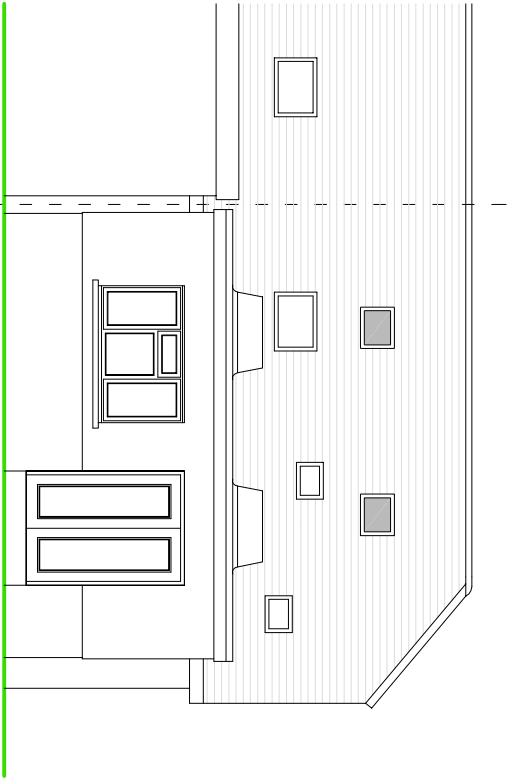

REAR ELEVATION

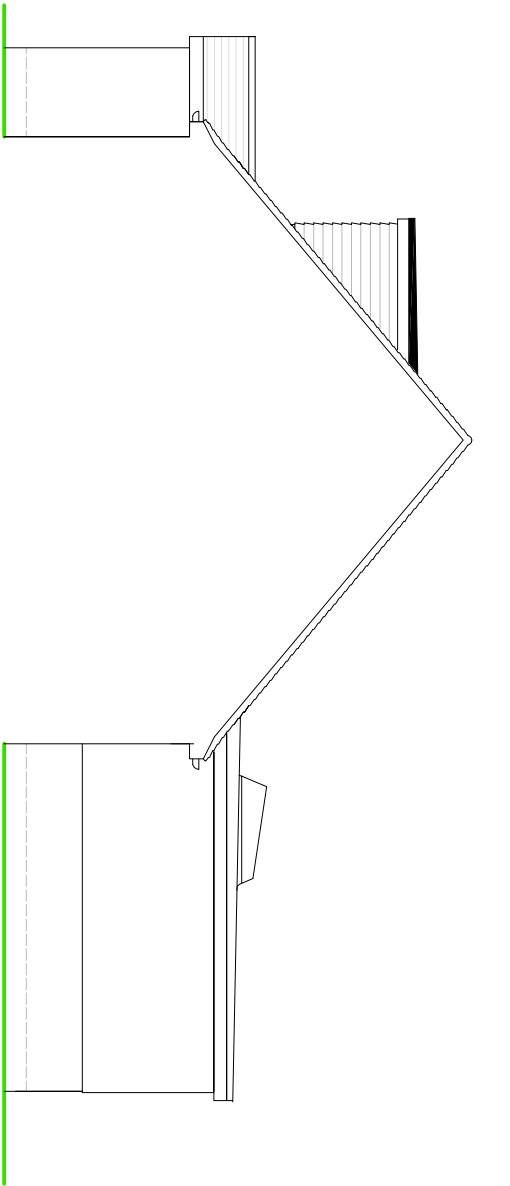

SIDE ELEVATION

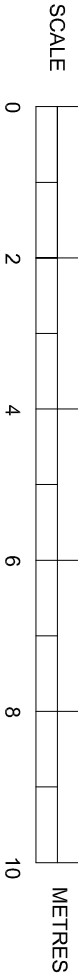

PROPOSED ELEVATIONS

Scale 1:100 on A3

SUSSEX BUILDING CONSULTANCY LIMITED

85 LINCOLN AVENUE, ROSE GREEN,
BOGNOR REGIS, WEST SUSSEX.

SCALE - 1/100 REV - B DATE - 23/02/2022



Partner
LABC

3 NORTHCOTE ROAD
PO21 9LZ, WEST SUSSEX
TEL - (01243) 861379