



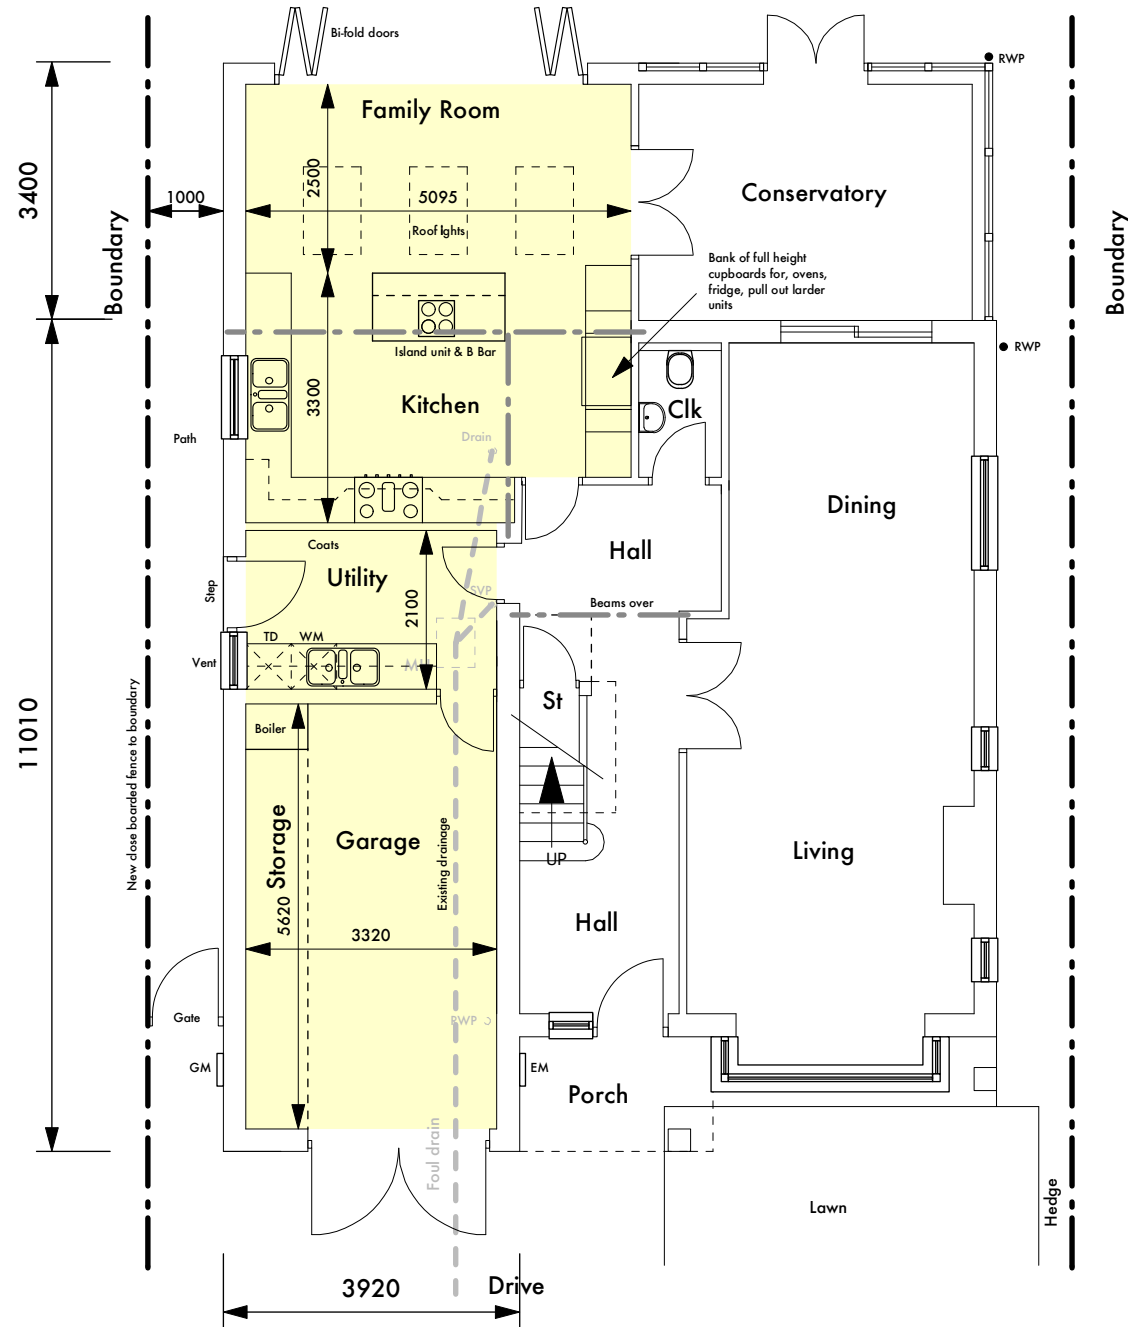


Proposed Ground Floor Plan

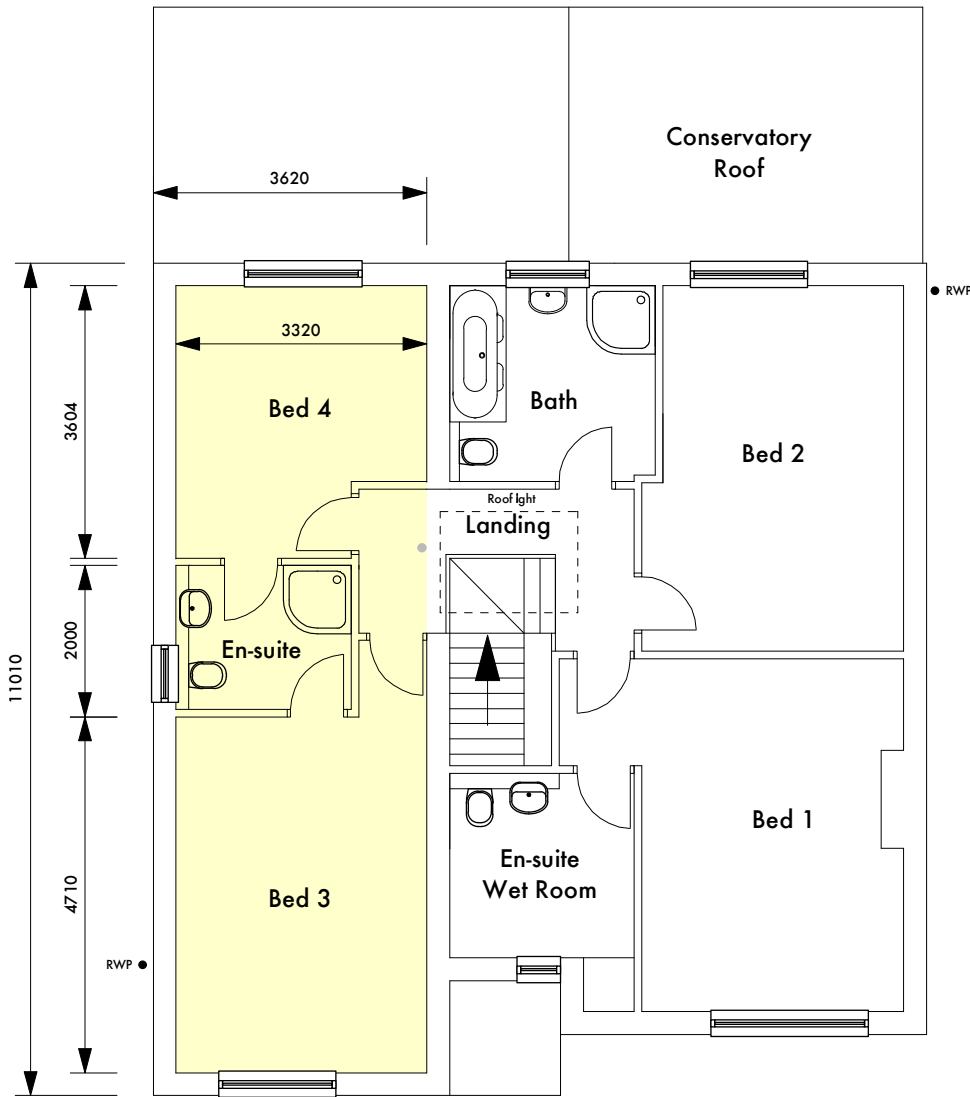


Proposed First Floor Plan




Proposed Front Elevation (North)

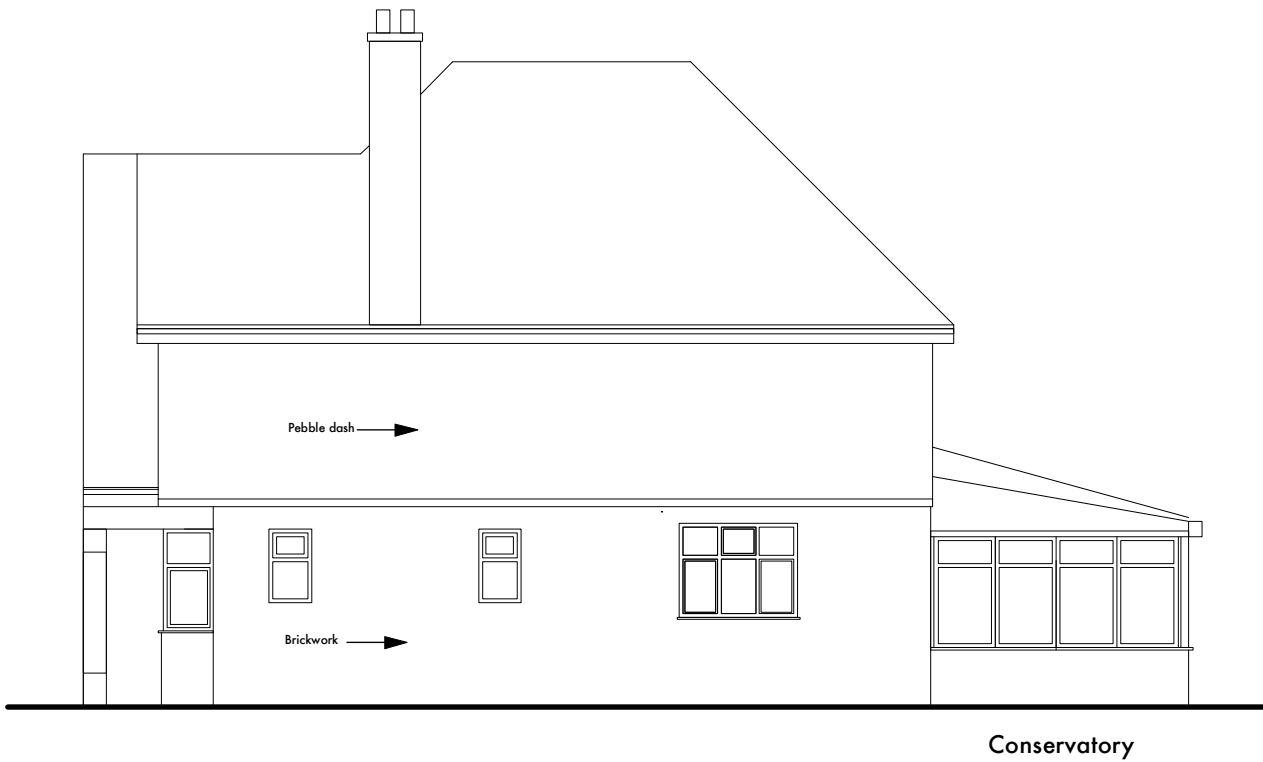

Proposed Side Elevation (West)

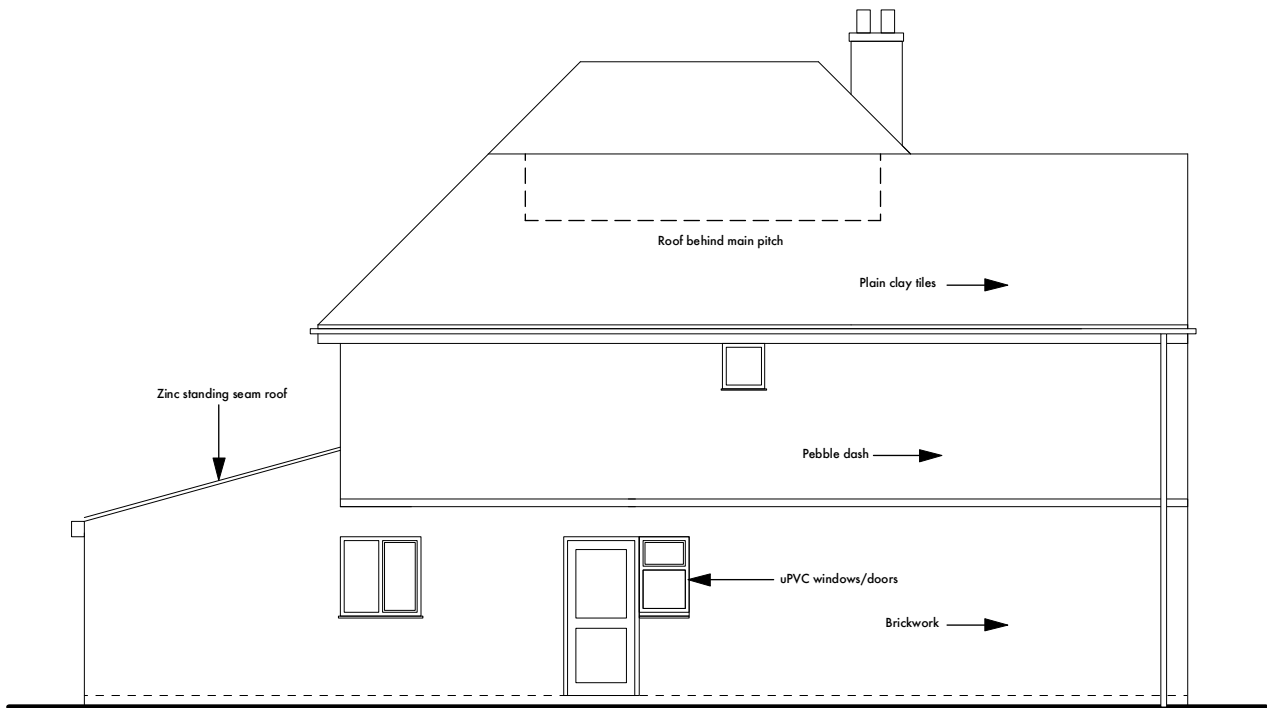

Proposed Side Elevation (East)

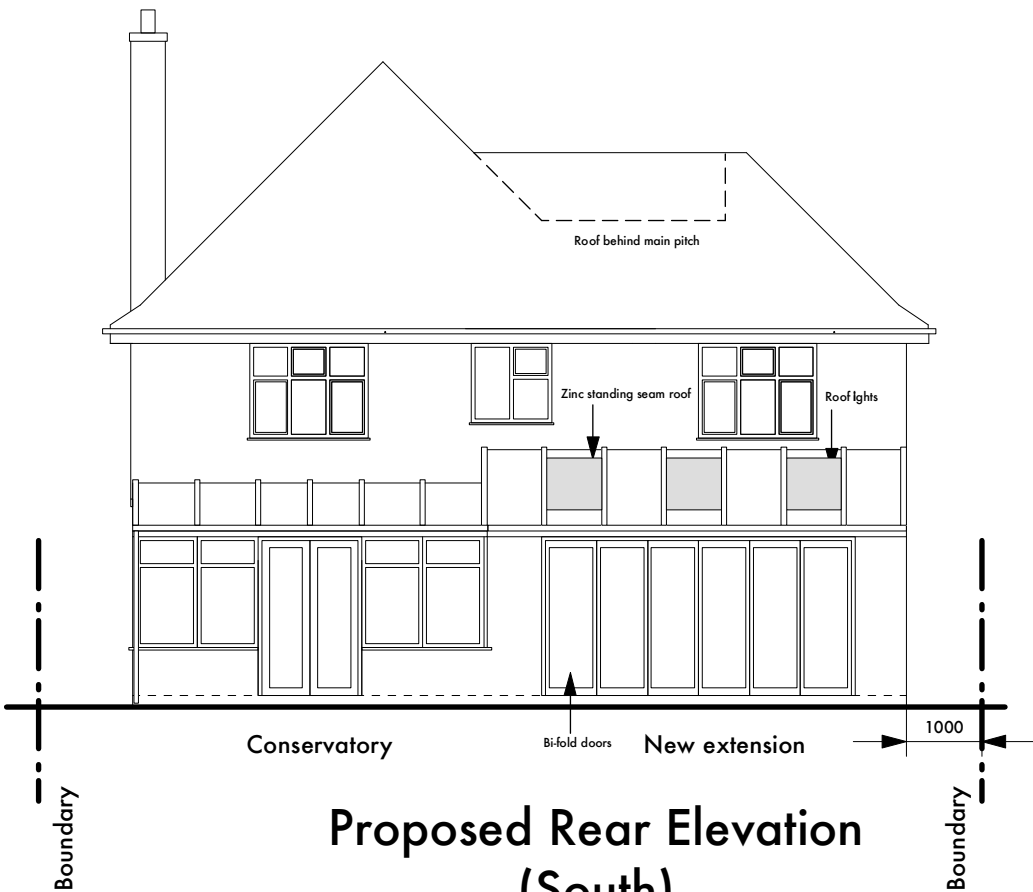

Proposed Rear Elevation (South)