



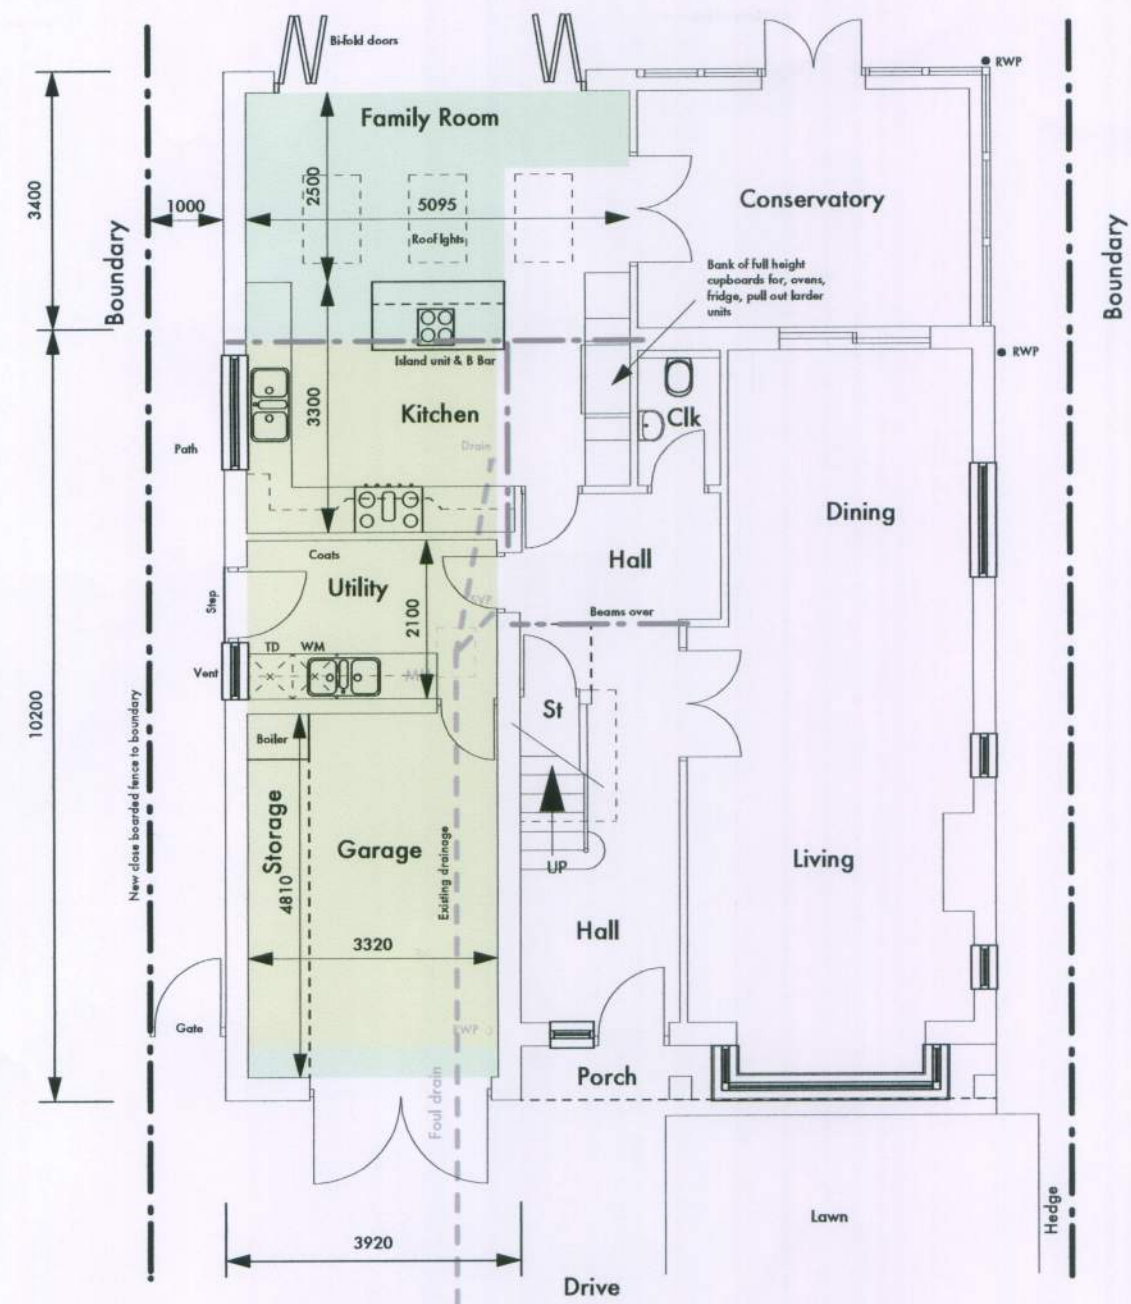

Proposed Ground Floor Plan



- Single storey extension
 - Two storey extension
- Existing floor space approx. 144 sq m GIA
New floor space approx. 75 sq m GIA

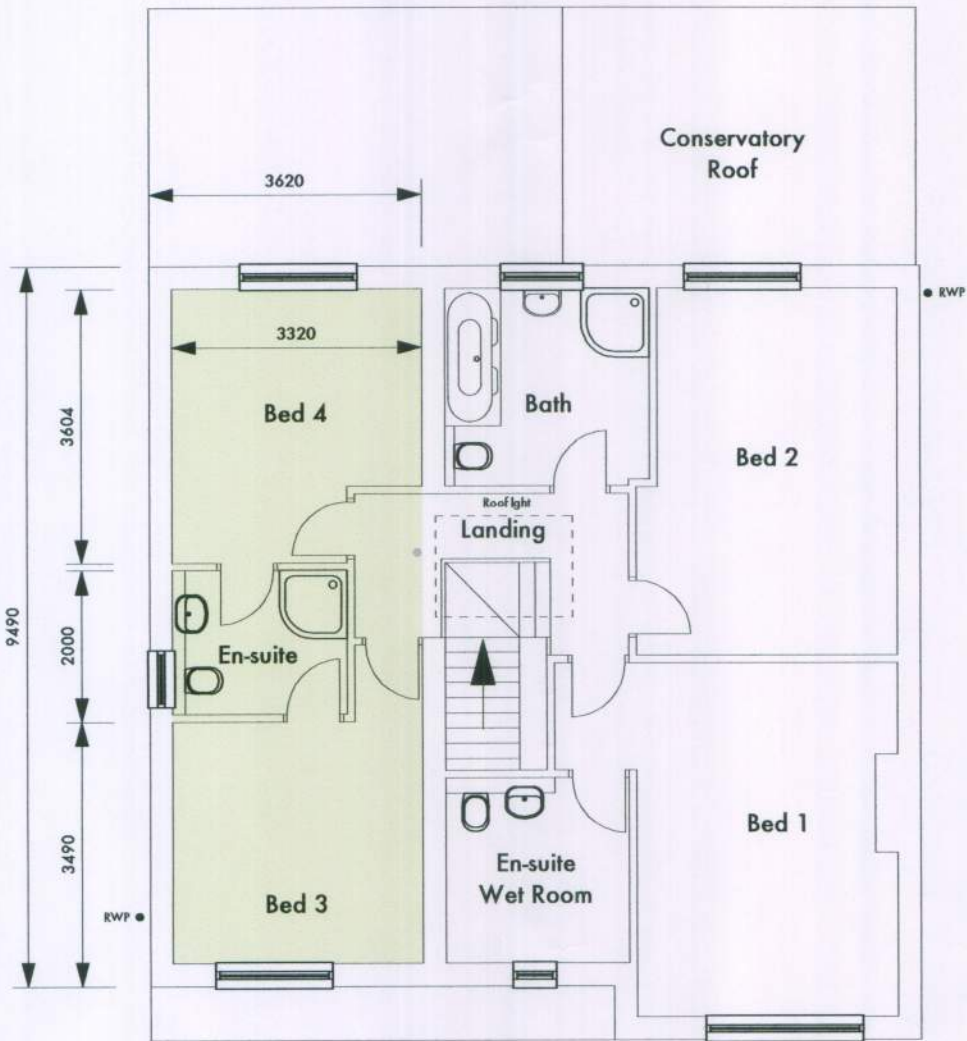


Proposed First Floor Plan




Proposed Front Elevation (North)

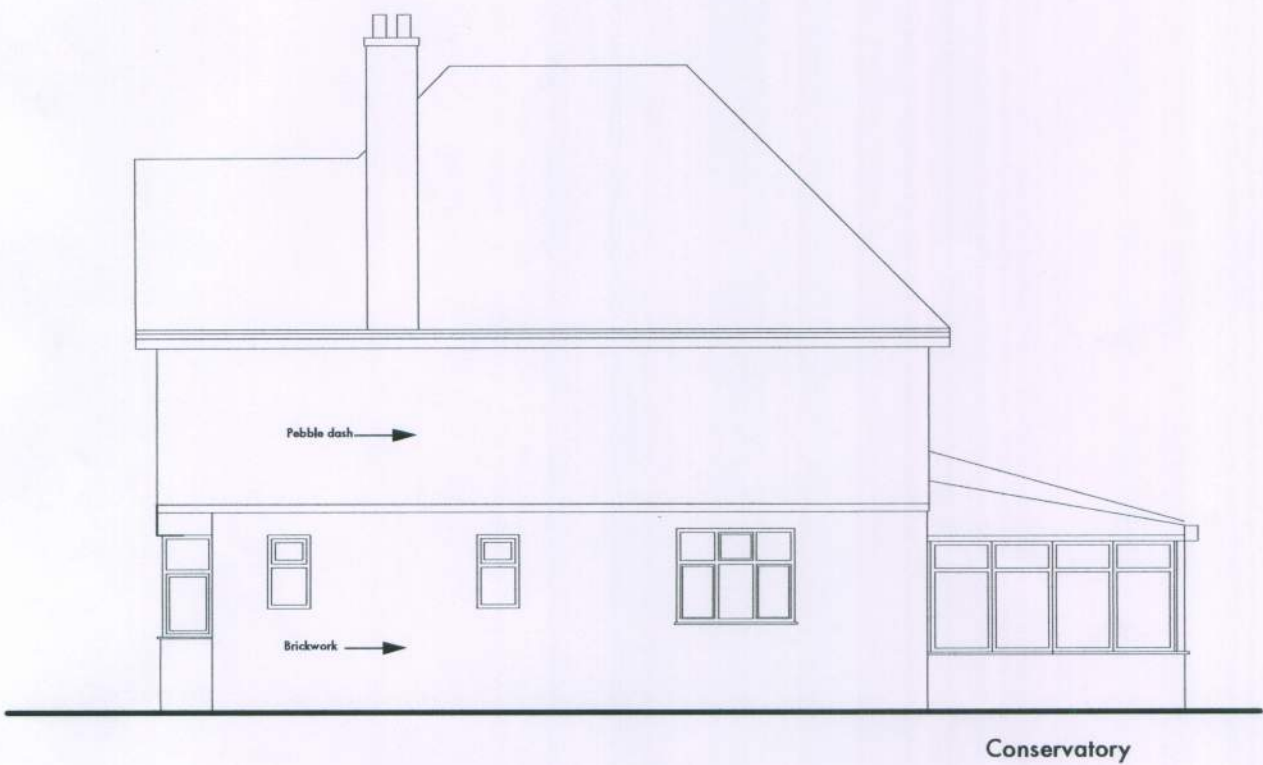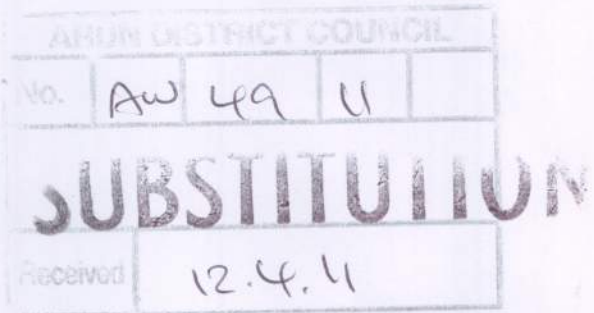

Proposed Side Elevation (West)

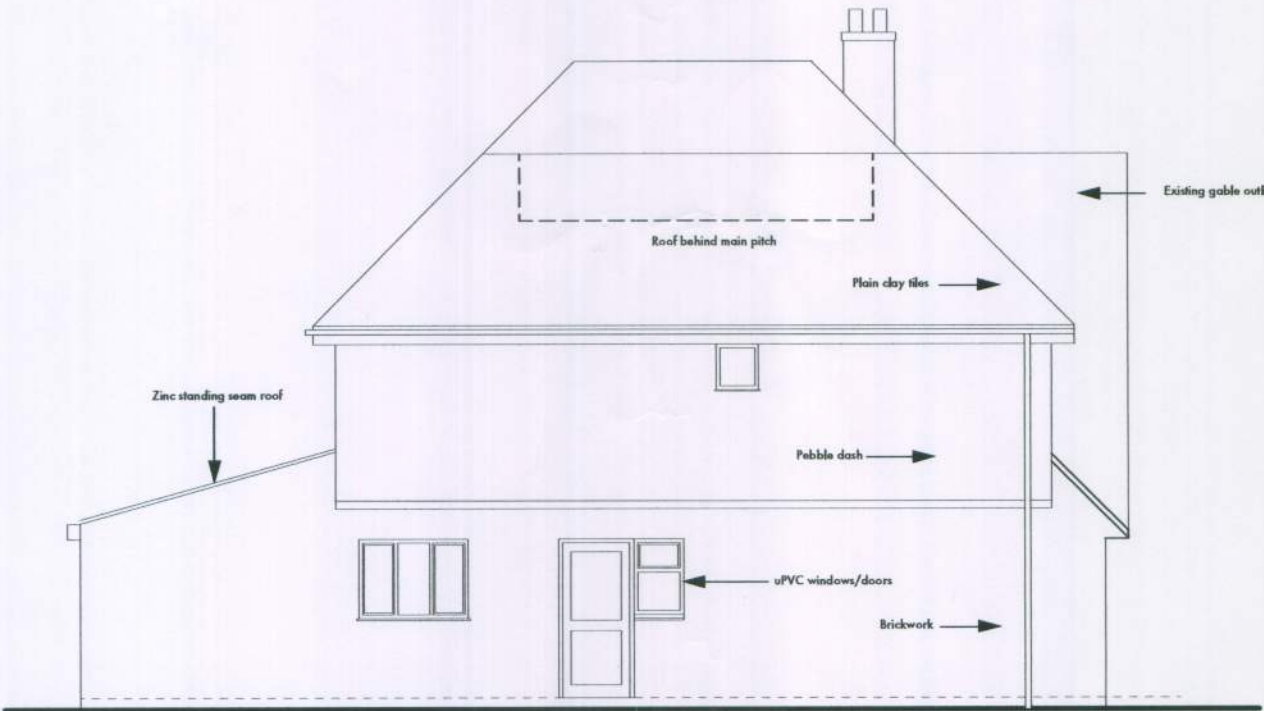

Proposed Side Elevation (East)

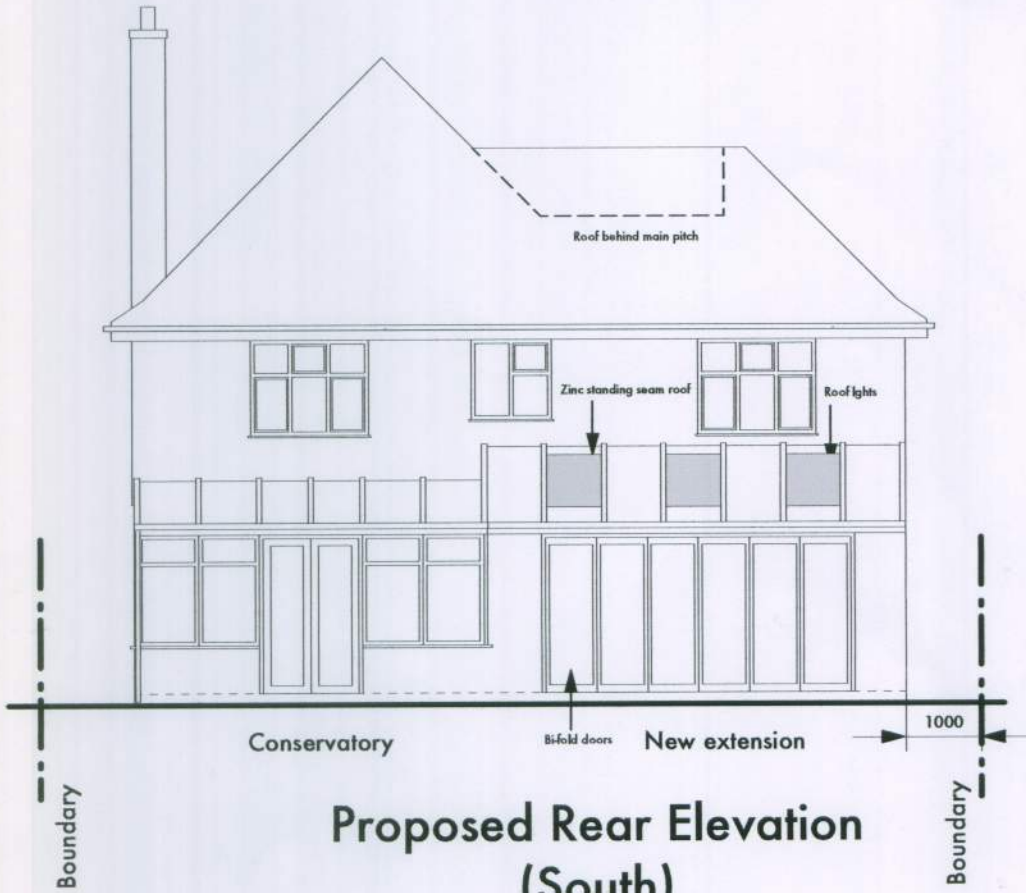

Proposed Rear Elevation (South)